
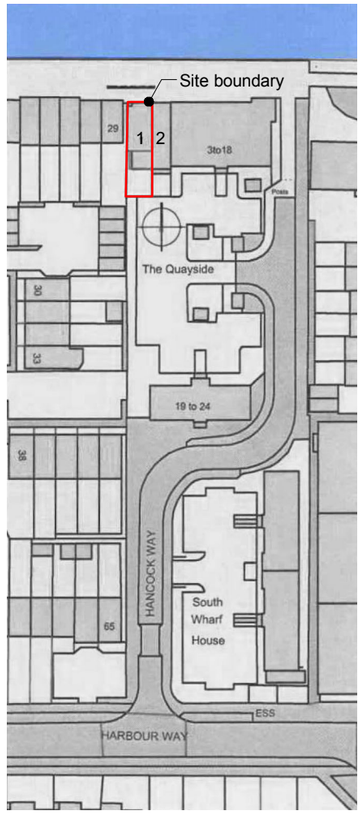


SITE LOCATION PLAN

SCALE 1:1250

0 10 20 30 40 50 60 70 80 90 100 M

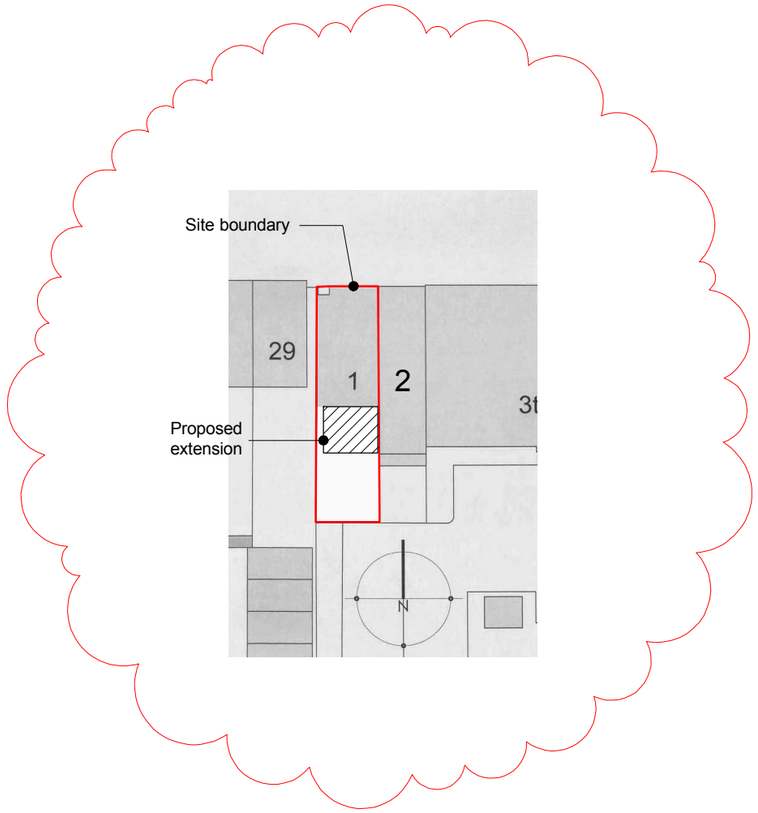

BLOCK PLAN

SCALE 1:500

0 5 10 15 20 25 30 35 40 45 50 M

N

JOB NAME
1 HANCOCK WAY, SHOREHAM

STATUS	TITLE
BUILDING CONTROL	**SITE LOCATION AND BLOCK PLANS**

DATE	SCALE	JOB REF
MAR '19	**1:1250 + 1:500 @ A3**	**02/19/1HW**

© All rights reserved ï Do not scale off drawing
All dimensions to be checked on site

DRAWING NO.
L-001 A