
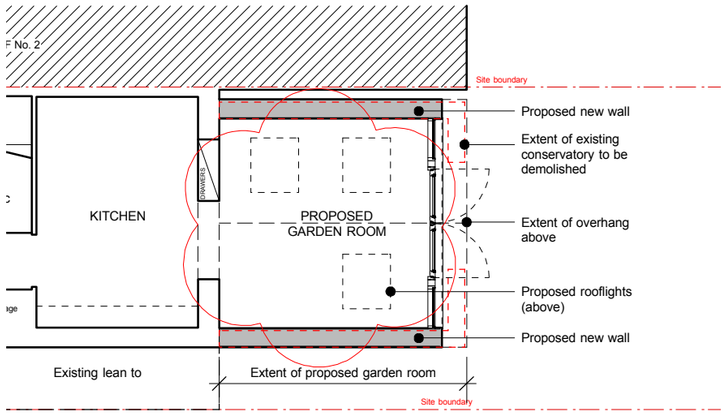



PROPOSED GROUND FLOOR PLAN

SCALE 1:100

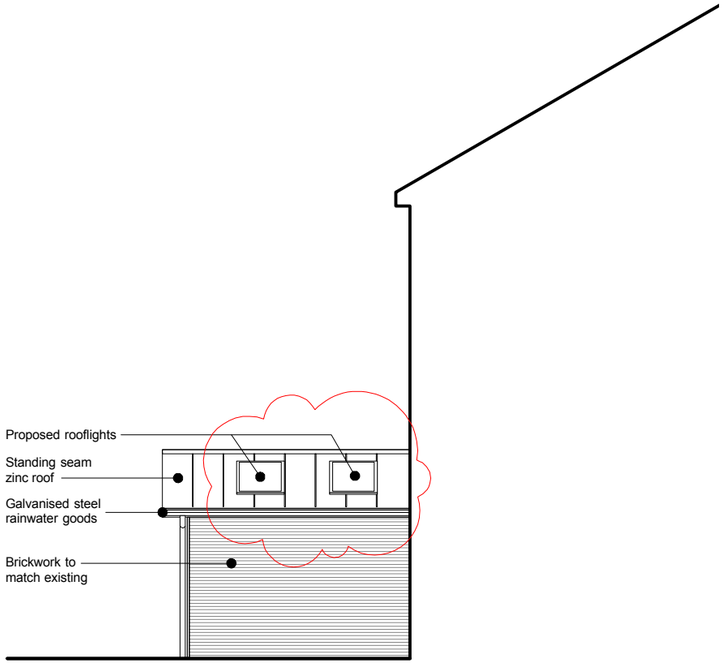


PROPOSED EAST FACING ELEVATION

SCALE 1:50

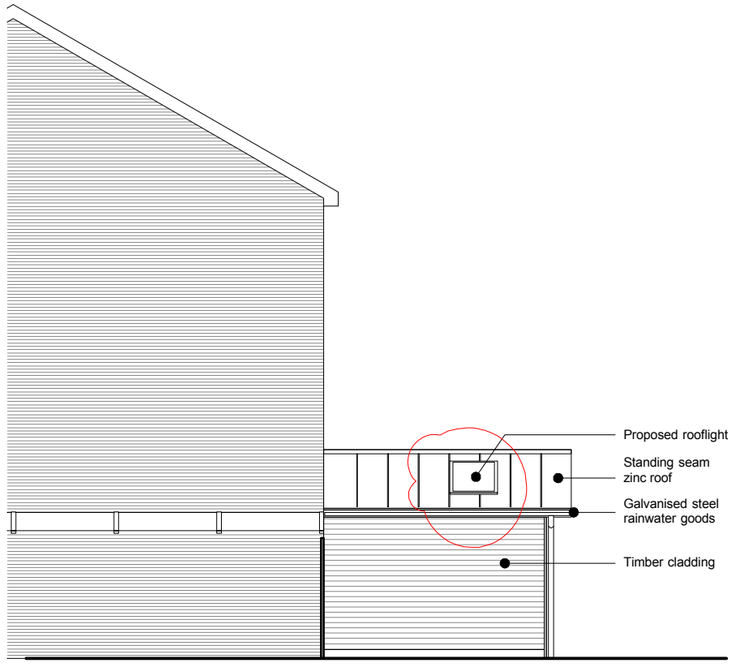


PROPOSED WEST FACING ELEVATION

SCALE 1:50

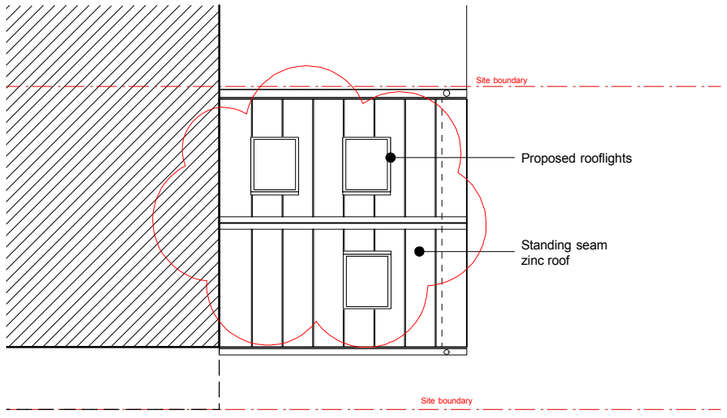

PROPOSED ROOF PLAN

SCALE 1:100

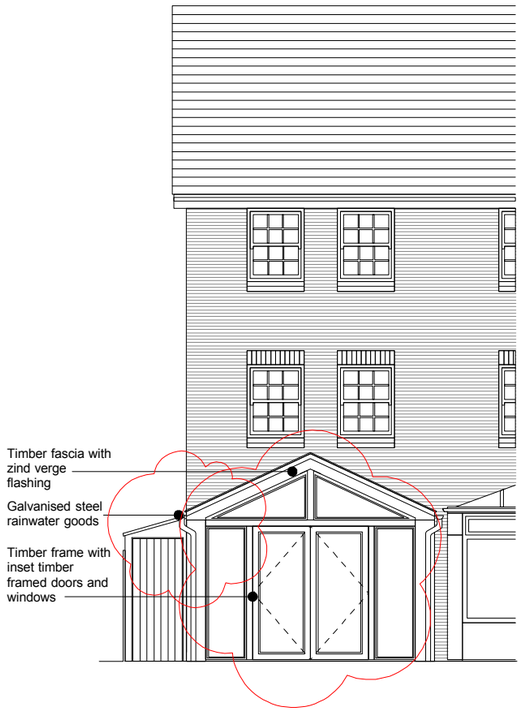

PROPOSED SOUTH FACING ELEVATION

SCALE 1:100

SUMMARY OF AMENDMENTS

- Revised Eaves detailing
- Three Velux type rooflights instead of 'Ridge Light'
- Minor amendments to RWP location and gable glazing details

0 1 2 3 4 5 6 7 8 9 10 M

JOB NAME
1 HANCOCK WAY, SHOREHAM

STATUS
PLANNING

TITLE
PROPOSED PLANS AND ELEVATIONS

DATE
MAY '19

SCALE
1:100 @ A3

JOB REF
02/19/1HW

© All rights reserved ī Do not scale off drawing
All dimensions to be checked on site

DRAWING NO.
P-101 A