REVISIONS:
REV: DATE: BY: RVW:




Location Plan 1:1250

N

Scale 1:1250

0 10 20 30 40 50m

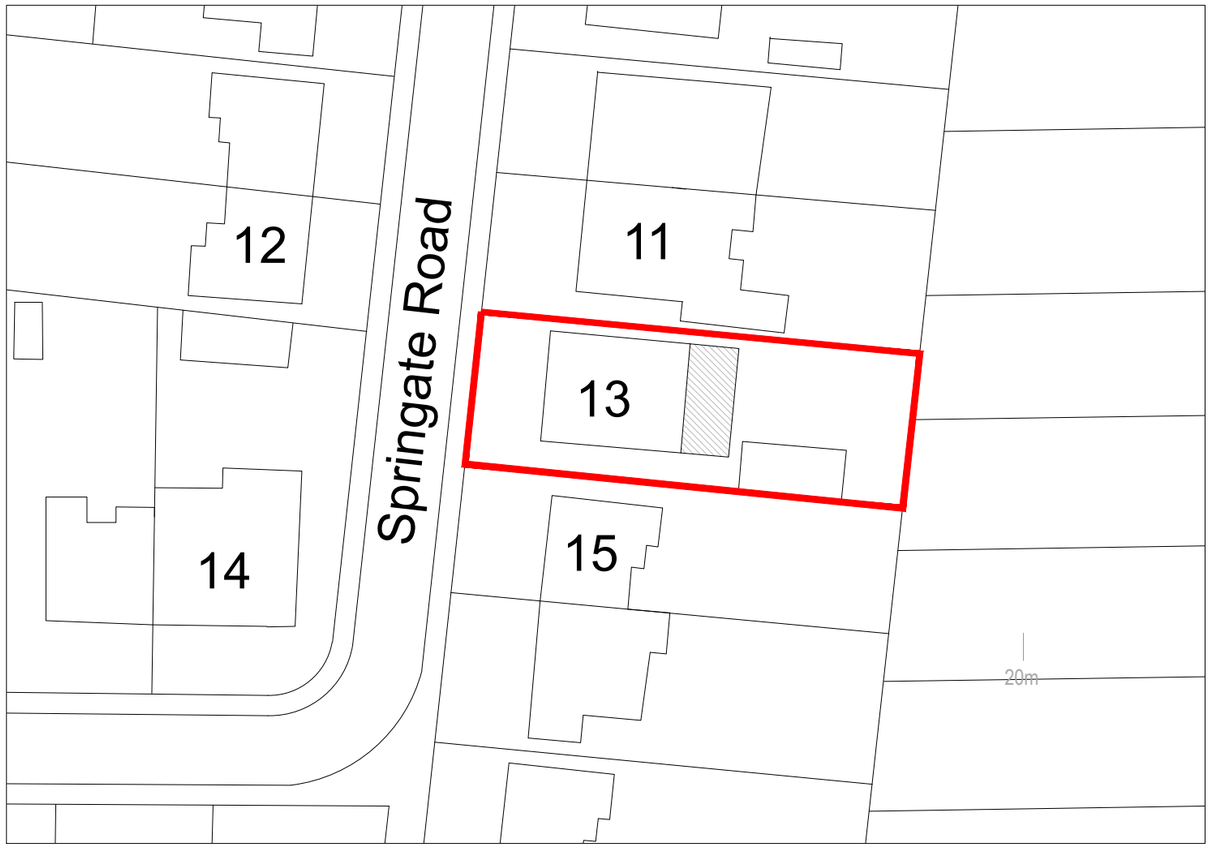

Block Plan 1:500

N

Scale 1:500

0 5 10m

Proposal: Erection of single storey rear exension

Wang Dao Architecture

3, 85
Pankhurst Avenue
Brighton, BN2 9AE
United Kingdom

m +44 (0)7491 809902
e info@wangdaoarch.com
w www.wangdaoarch.com

CLIENT
Mrs Maggie

This drawing is for Planning Permission purpose only.
All dimensions to be confirmed on site.

© This drawing is the sole copyright of Wang Dao Architecture Ltd.

Any discrepancies between this drawing & other information shall be reported to the Architect. MODIFICATIONS to be made solely on ORIGINAL MAGNETIC MEDIA.

PROJECT
13 Springate Road
Southwick
BN42 4LF

TITLE
Rear Extension
Location and Block Plans

STATUS
Planning

DATE
August 2019

SCALE @ A3
1:500, 1:1250

DRAWN BY
Edward

REVIEWED BY

DRAWING NUMBER
1920 PL 01

CTB file:
XREF'S:
LTscale: