No dimensions to be scaled from drawing except for planning purposes.

The contractor should check all dimensions on site.

It is the contractors responsibility to ensure compliance with Building Regulations.

C.D.M. Regs. 2007. The Client is advised of his responsibilities to appoint a Planning Supervisor under these Regs. All works to comply with the C.D.M. Regs. 2007

The Party Wall Act. 1996 The property owner is advised of the requirements of the Act, & the requirement to serve a Party Wall Notice on any adjoining owners as required under the act.

REVISIONS:

T.P. OFFICE

BOROUGH OF WORTHING
DEPOSITED 16/3/11
TP REF No.
WB/ 11 1027 /

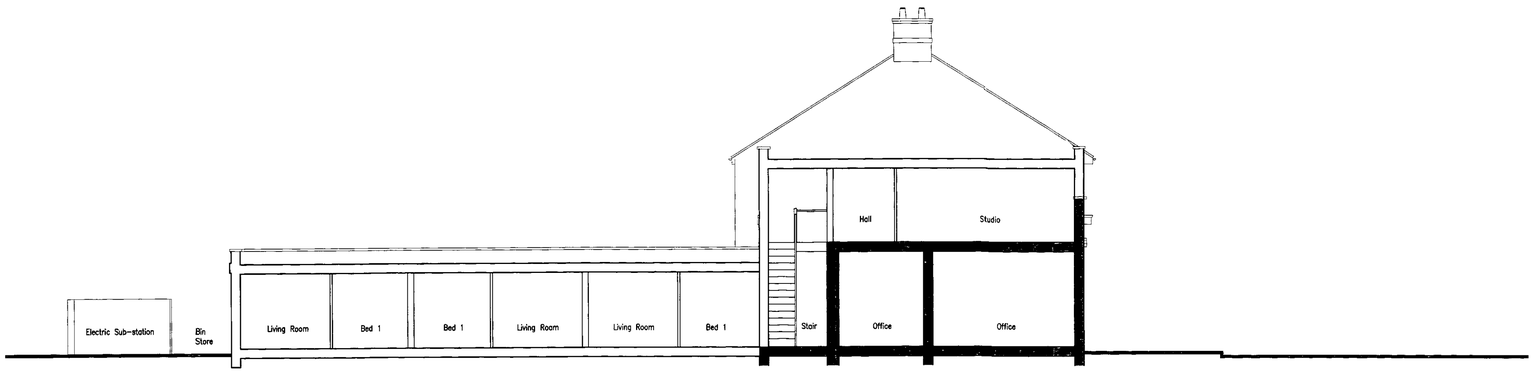

PROPOSED SITE CROSS SECTION
Scale 1:100

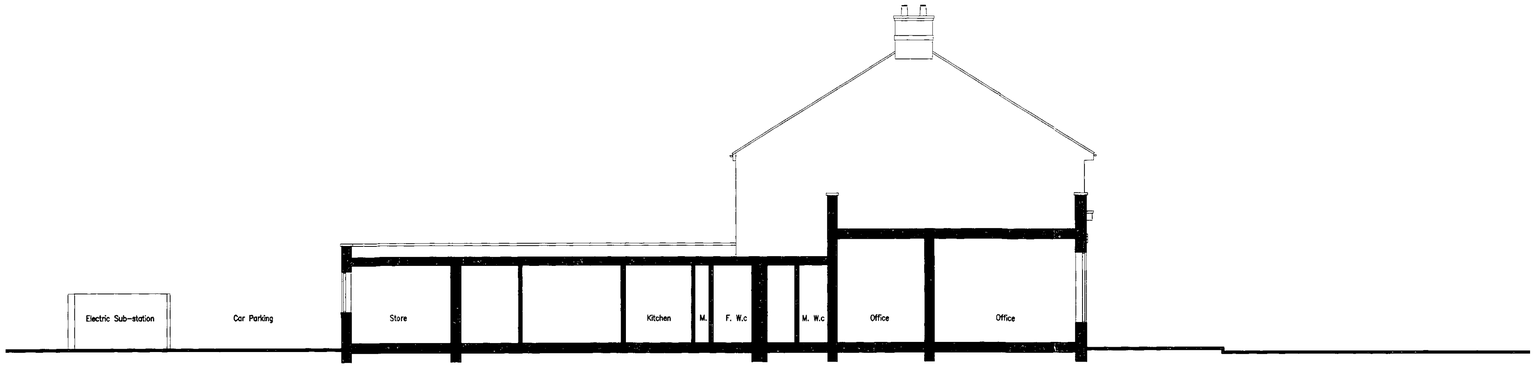

EXISTING SITE CROSS SECTION
Scale 1:100

ADCS
Architectural Design
Computer Services
16 Copthorne Hill
Worthing
West Sussex
BN13 2EH
Tel: 01903 260701
E-mail:
adcs@sky.com

Client
MR JOCK GLYNN

Project
PROPOSED FLAT CONVERSION WORKS
10 STATION PARADE, TARRING ROAD
WORTHING
WEST SUSSEX BN11 4SS

Drawing
EXISTING & PROPOSED
SITE CROSS SECTIONS

Scale	Date	Drawn
1:100 @ A1	14.03.11	TP

Drawing No