No dimensions to be scaled from drawing except for planning purposes.

The contractor should check all dimensions on site.

It is the contractors responsibility to ensure compliance with Building Regulations.

C.D.M. Regs. 2007. The Client is advised of his responsibilities to appoint a Planning Supervisor under these Regs.
All works to comply with the C.D.M. Regs. 2007

The Party Wall Act. 1996 The property owner is advised of the requirements of the Act, & the requirement to serve a Party Wall Notice on any adjoining owners as required under the act.

REVISIONS:

A. 30.12.10 Existing elevations added.

BOROUGH OF WORTHING
DEPOSITED 16/12/11
TP REF No.
WB/11/0827/FUL



NORTH (TARRING ROAD) ELEVATION

EXISTING ELEVATIONS

Scale 1:100

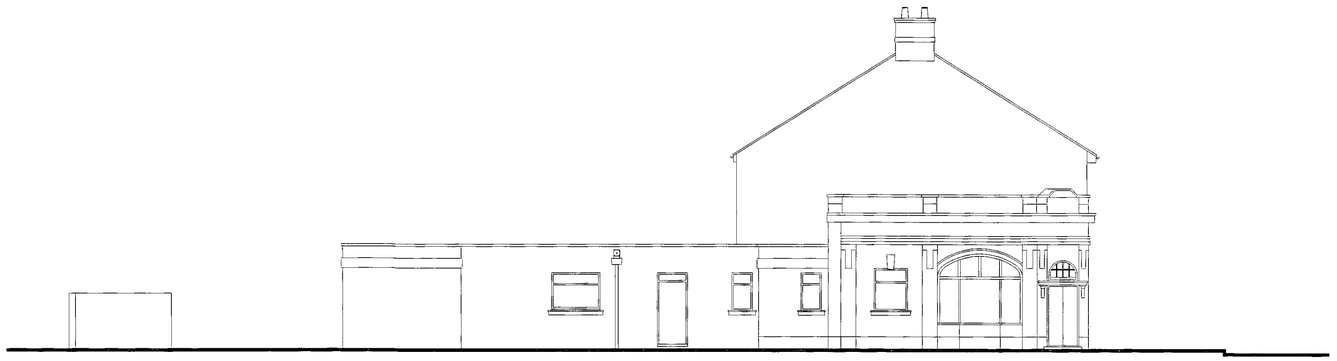

EAST (VALENCIA ROAD) ELEVATION



SOUTH ELEVATION

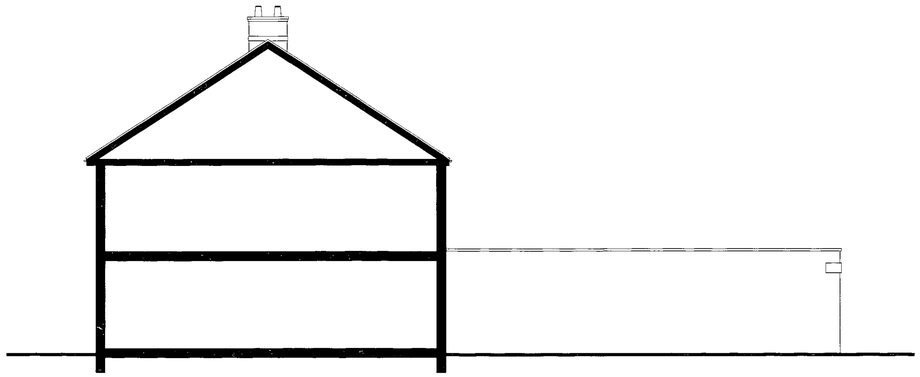

WEST ELEVATION

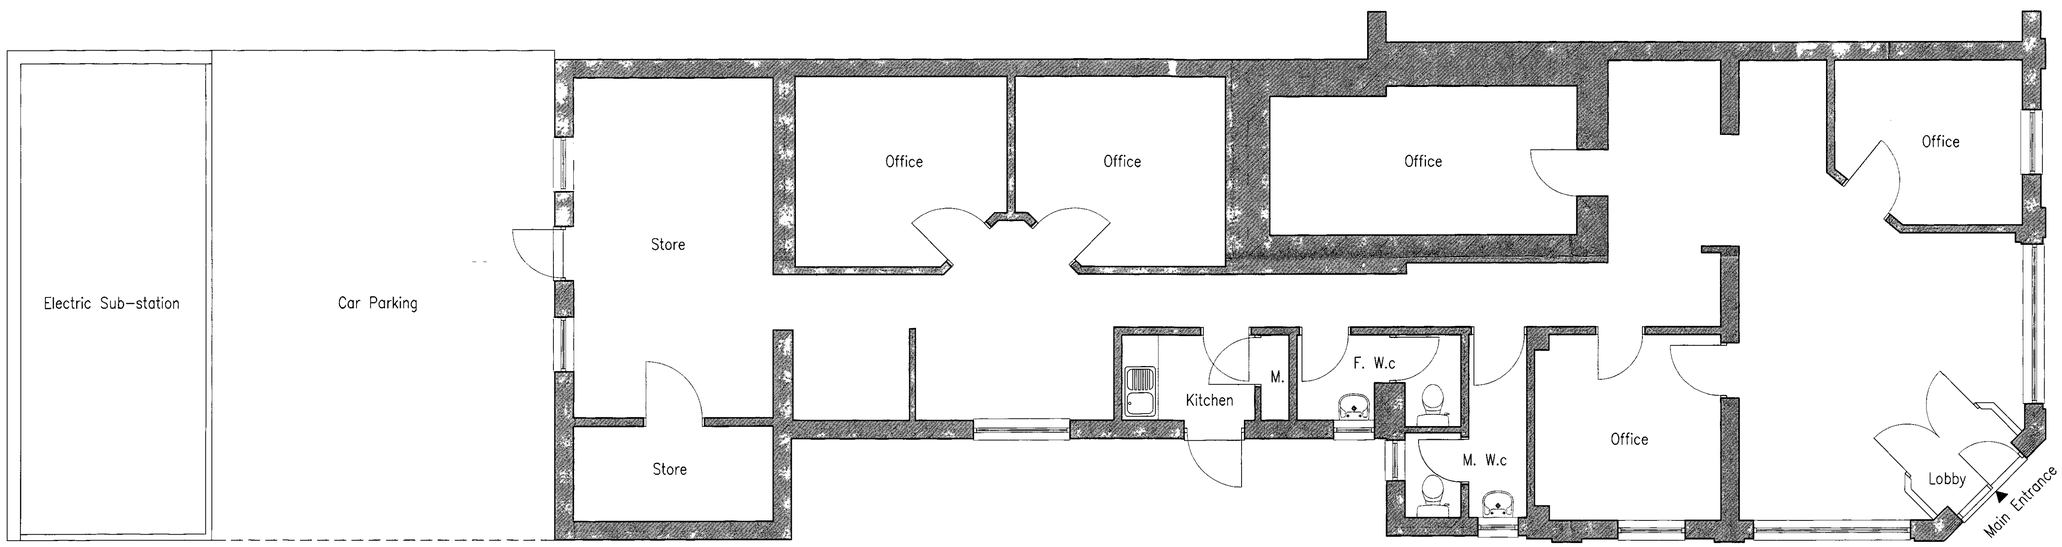

GROUND

EXISTING FLOOR PLANS

Scale 1:50

ADCS
Architectural Design
Computer Services
16 Copthorne Hill
Worthing
West Sussex
BN13 2EH
Tel: 01903 260701
E-mail:
adcs@sky.com

Client

MR JOCK GLYNN

Project

PROPOSED FLAT CONVERSION WORKS
10 STATION PARADE, TARRING ROAD
WORTHING
WEST SUSSEX BN11 4SS

Drawing

EXISTING FLOOR PLANS & ELEVATIONS

Scale	Date	Drawn
1:50 & 1:100 @A1	15.12.10	TP

Drawing No. Revision