Location Plan

Site Address: **10, Centrecourt Close, Gaisford, Worthing, BN14 7AH**

PlanningPortal

Date Produced: **09-Jan-2024**

Scale: **1:1250 @A4**

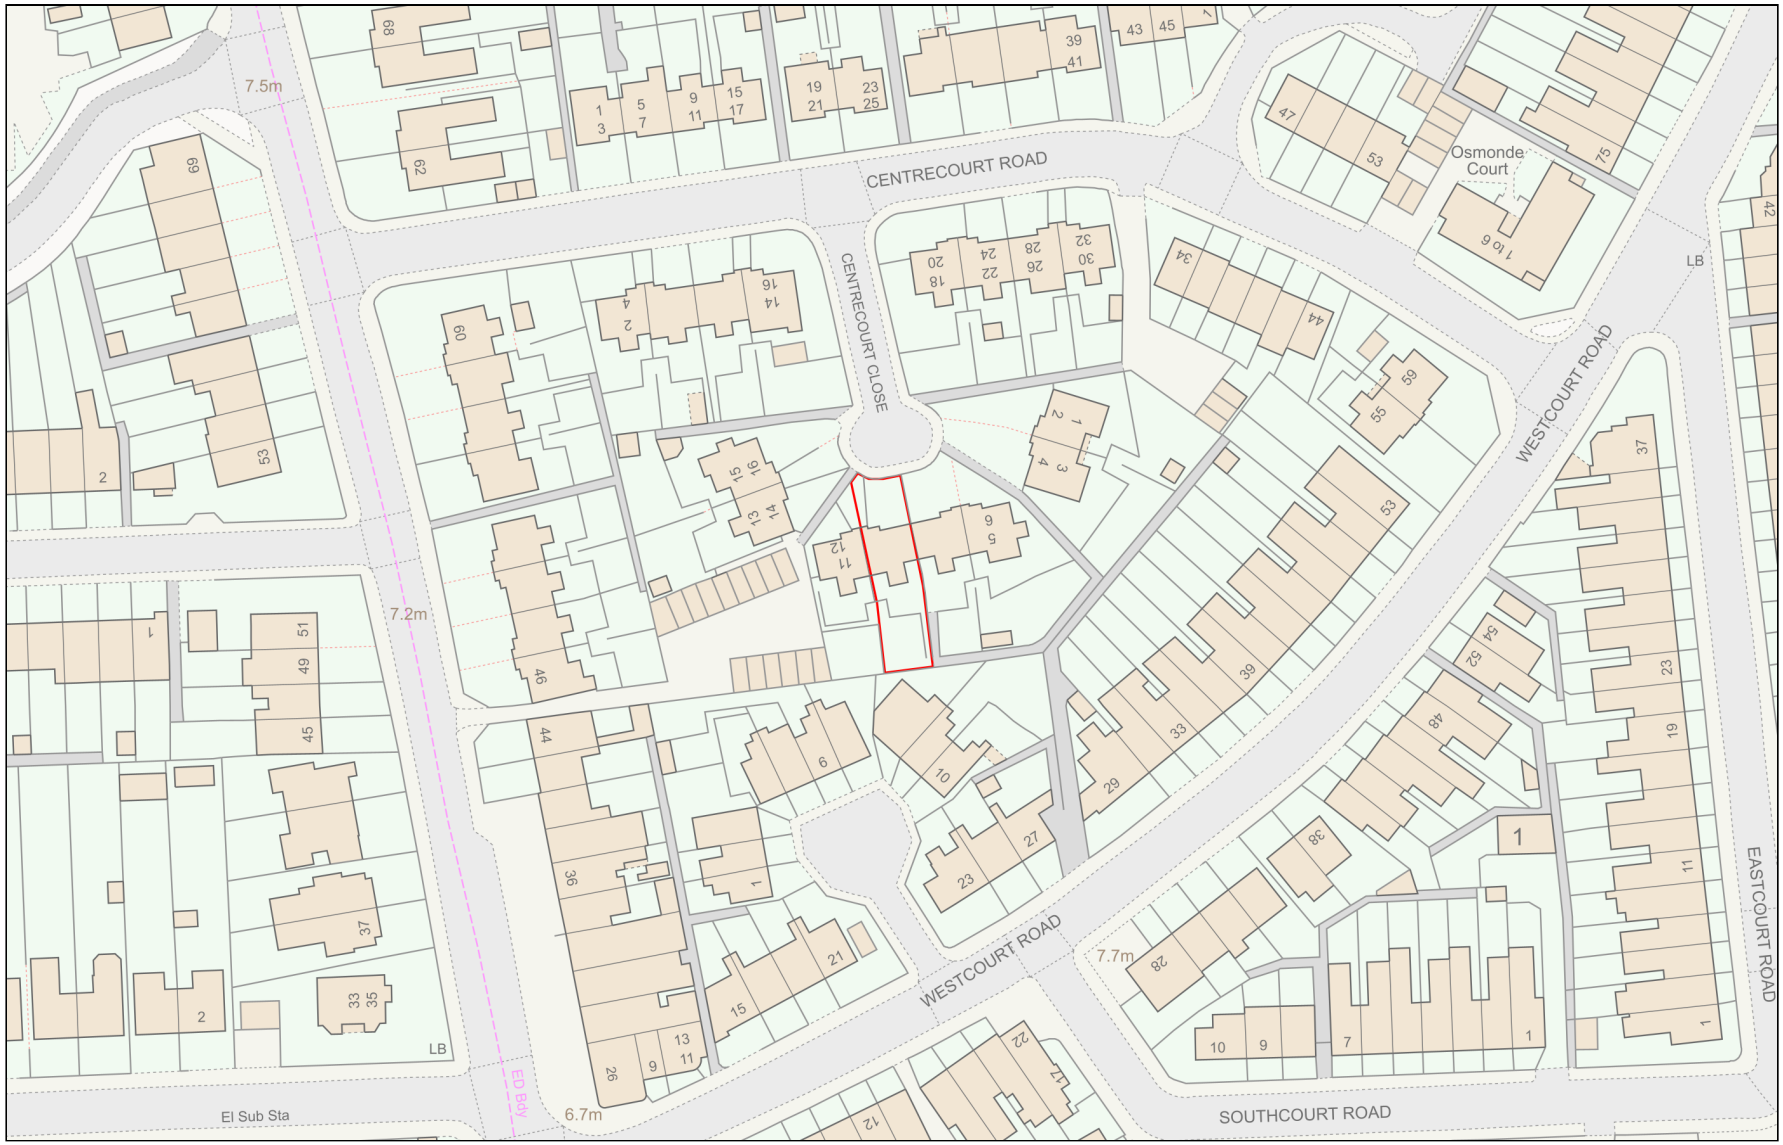

0 50

Metres

Planning Portal Reference: **PP-12712434v1**

Powered By TerraQuest

© Crown copyright and database rights 2024 OS 100042766