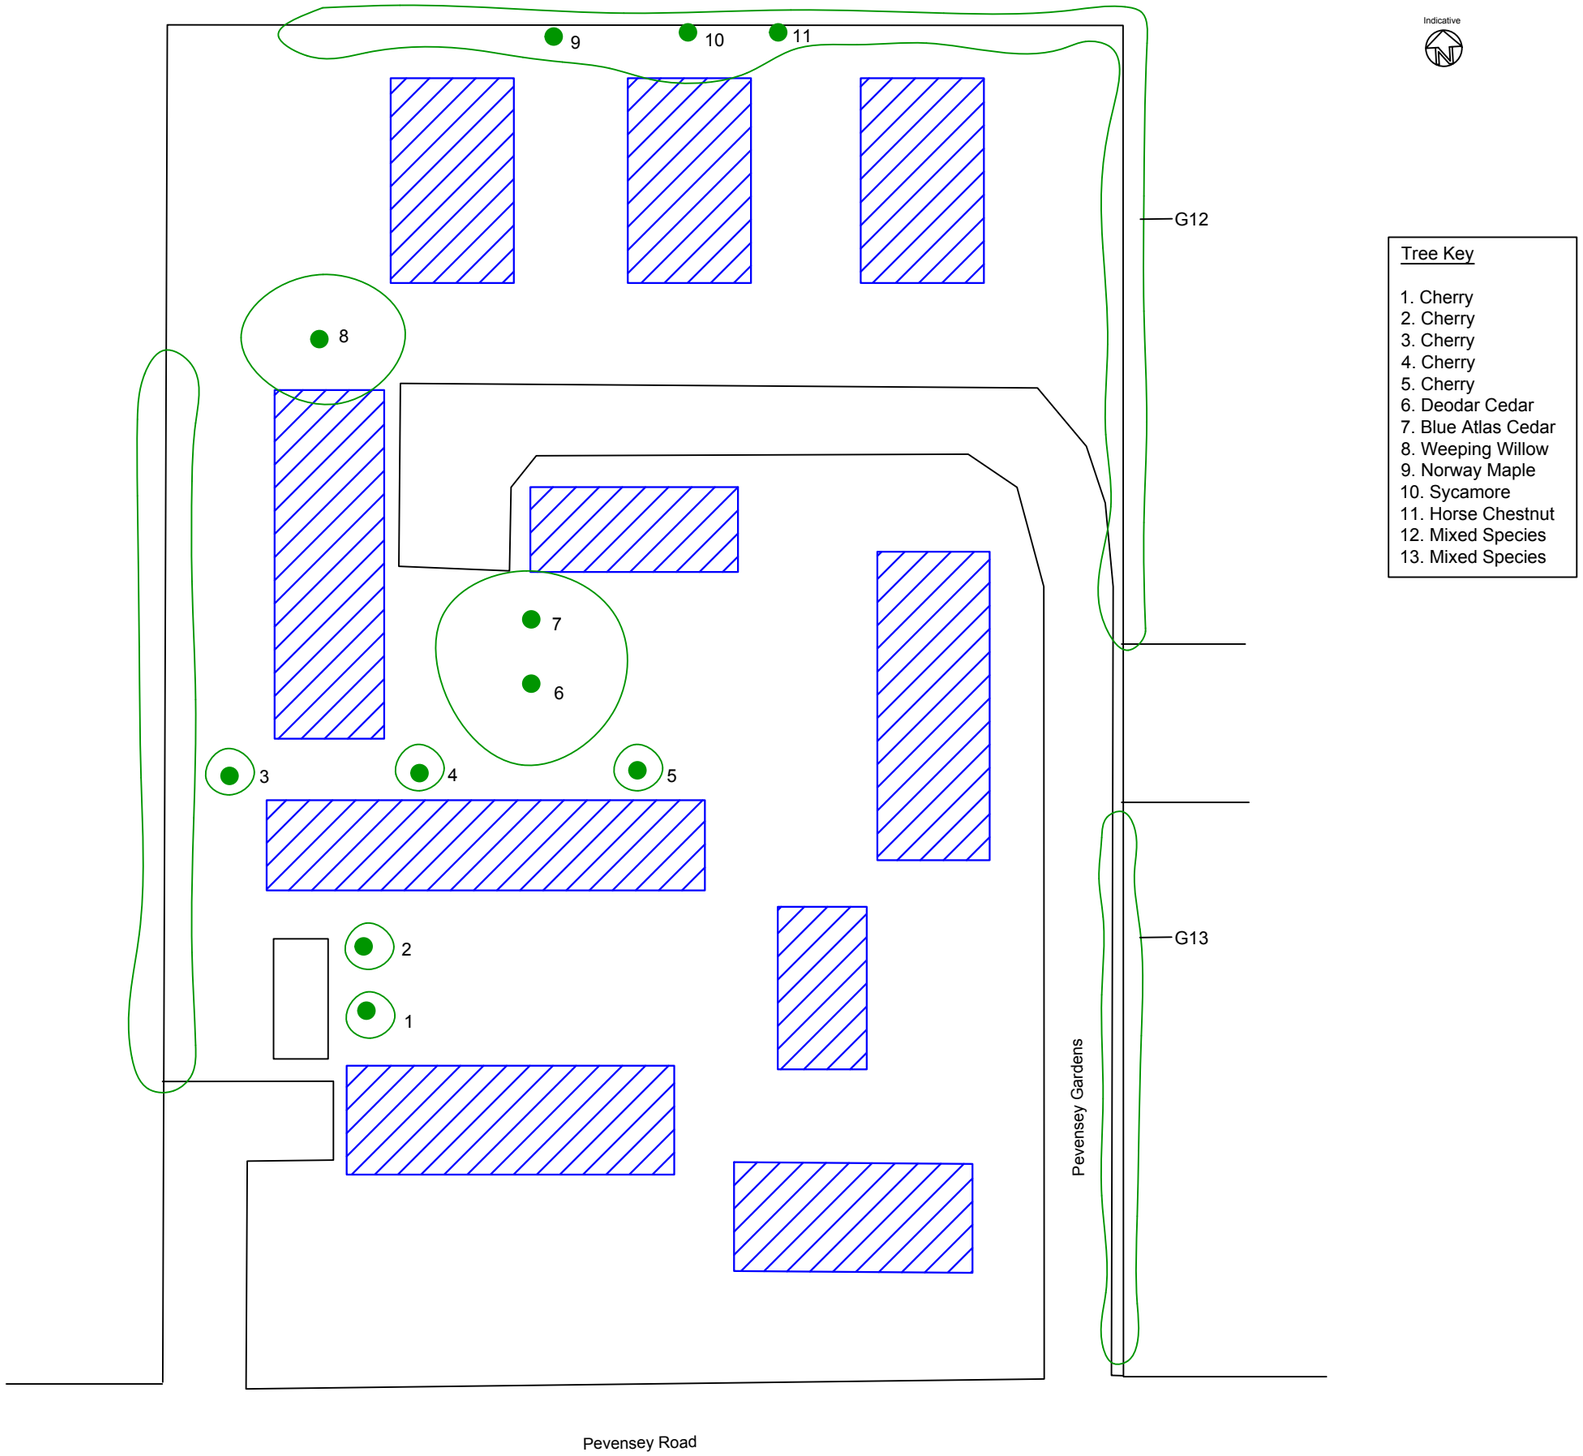


Tree Key

1. Cherry
2. Cherry
3. Cherry
4. Cherry
5. Cherry
6. Deodar Cedar
7. Blue Atlas Cedar
8. Weeping Willow
9. Norway Maple
10. Sycamore
11. Horse Chestnut
12. Mixed Species
13. Mixed Species

Southern Beeches Ltd

The Haven
Henfield Common North
Henfield
West Sussex
BN5 9RL
t: 01273 491886 m: 07771 803433 e: james@southernbeeches.co.uk

Client :	Jordan and Cook
Project :	Pevensey Gardens, Worthing, West Sussex
Title :	Tree Sketch Plan
Scale :	Not to Scale
Date :	30th September 2023
Dwg No :	SB1_PG_23
Rev :	-