
ADUR & WORTHING
PLANNING SERVICES

| | |
|---|---|
| PLAN | AWDM/ 0359/15. |
| DATE VALID | 12 MAR 2015 |

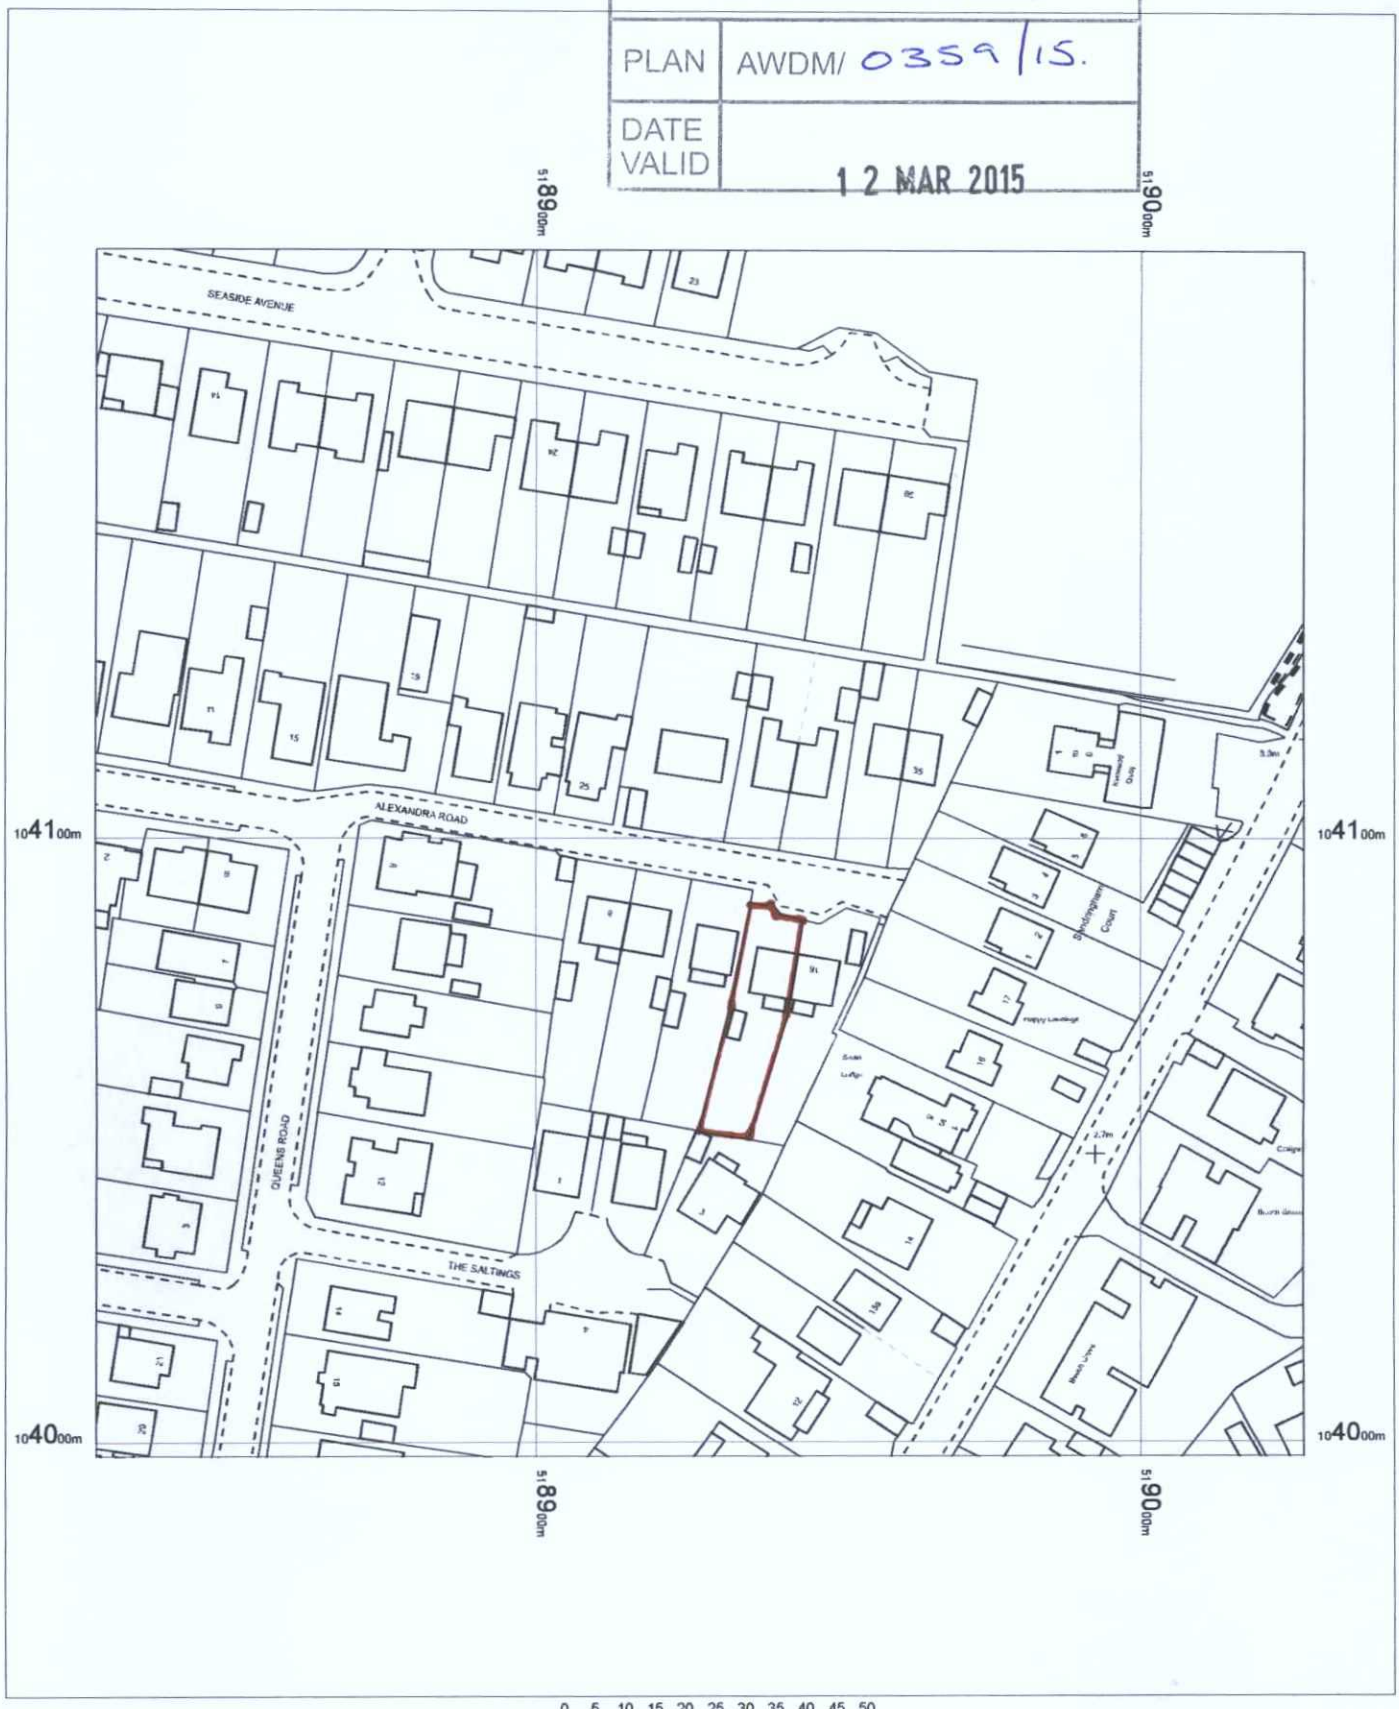


14 Alexandra Road
Lancing
BN15 8EJ

OS MasterMap 1250/2500/10000 scale
10 March 2015, ID: MDP-00408663
www.mapdataportal.co.uk

1:1250 scale print at A4, Centre: 518927 E, 104098 N

©Crown Copyright Ordnance Survey. Licence no. 100019980

N

Mapping sourced from Ordnance Survey

MAPS@ Aworth
SURVEY CONSULTANTS

/01