
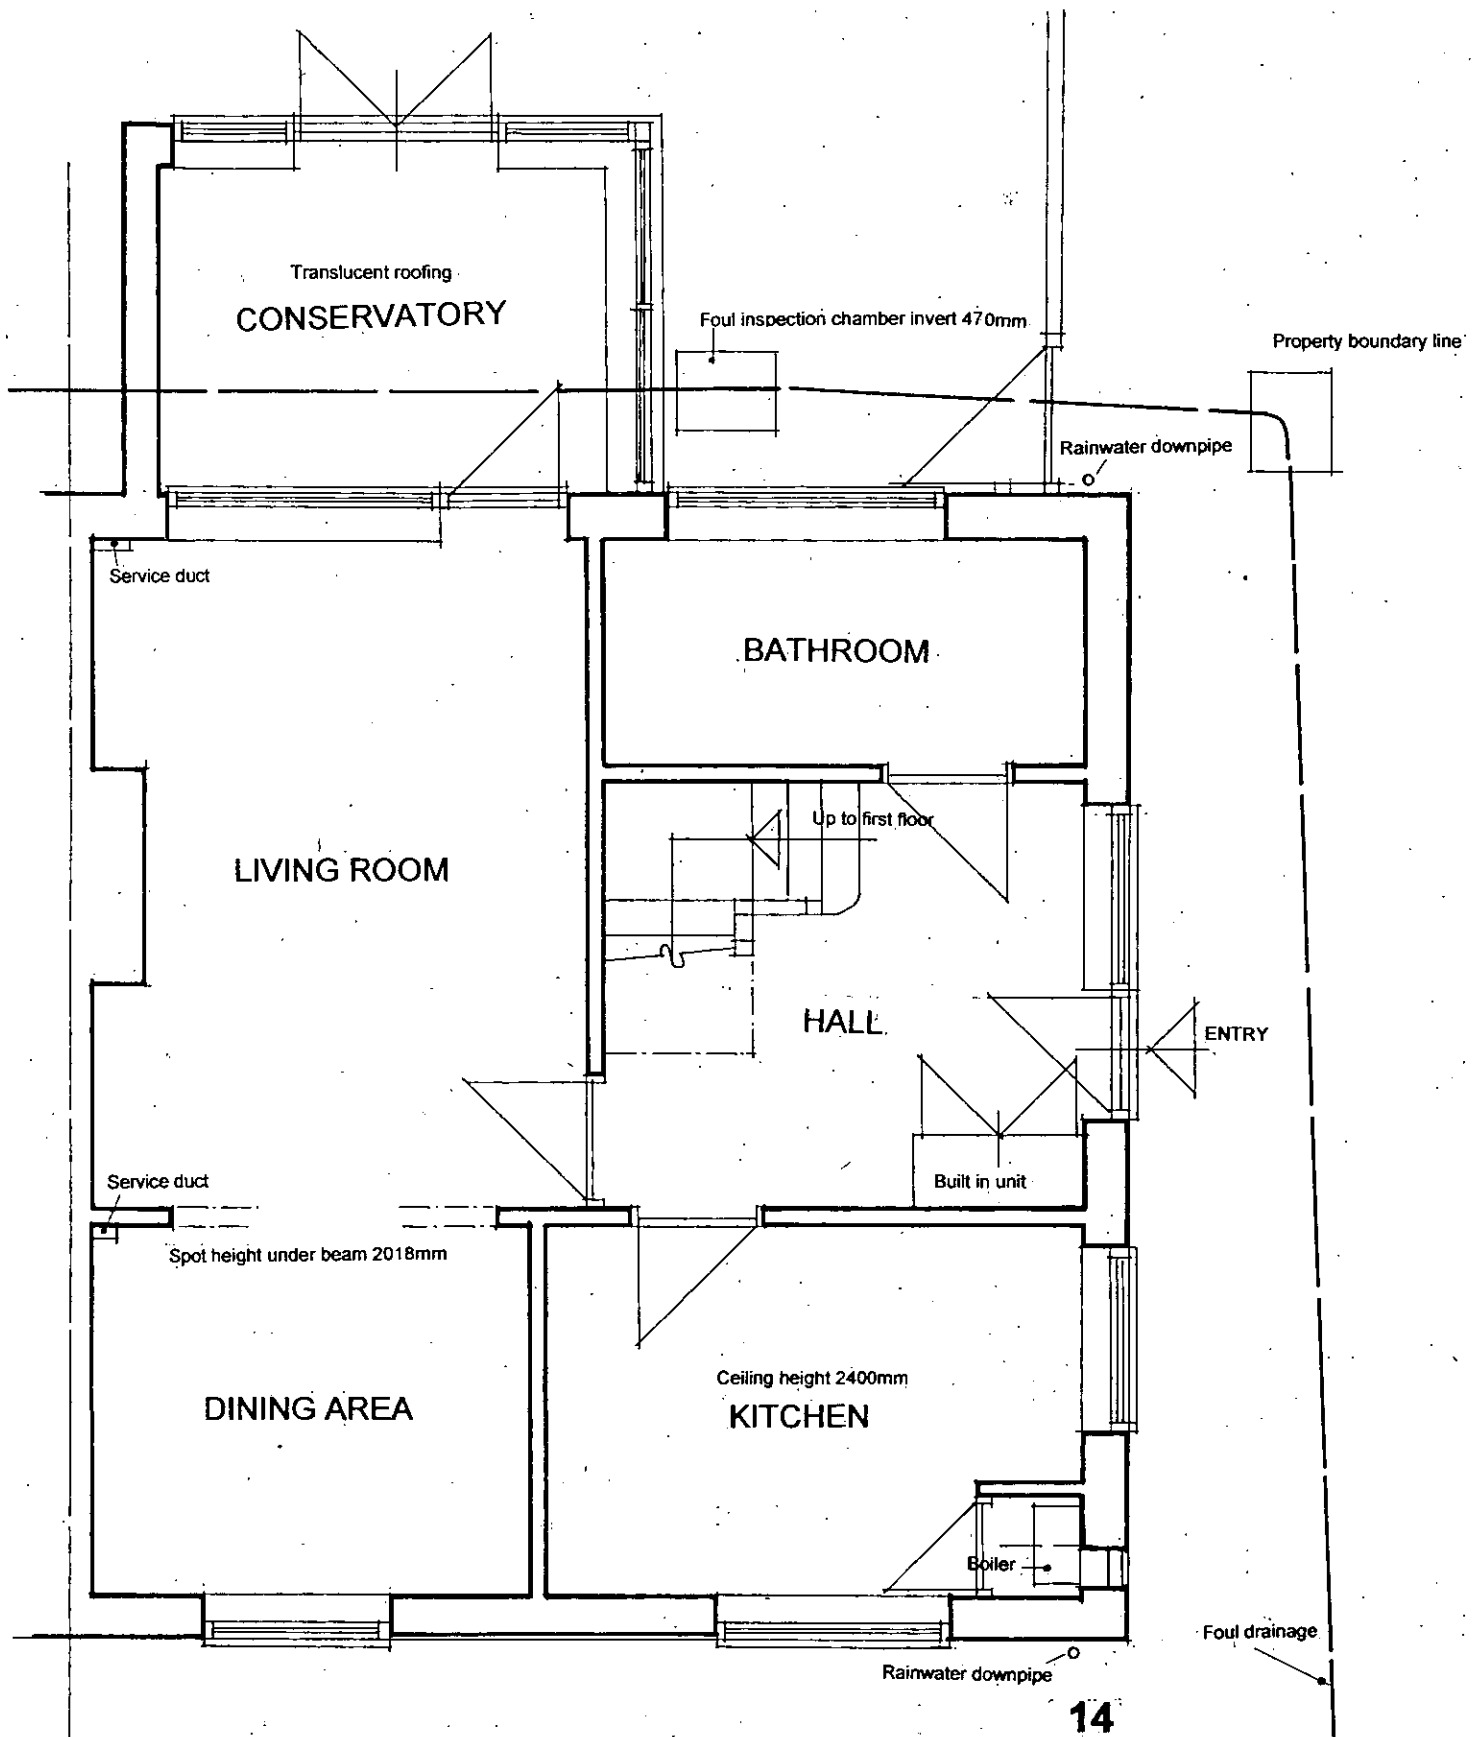


GROUND FLOOR PLAN AS EXISTING

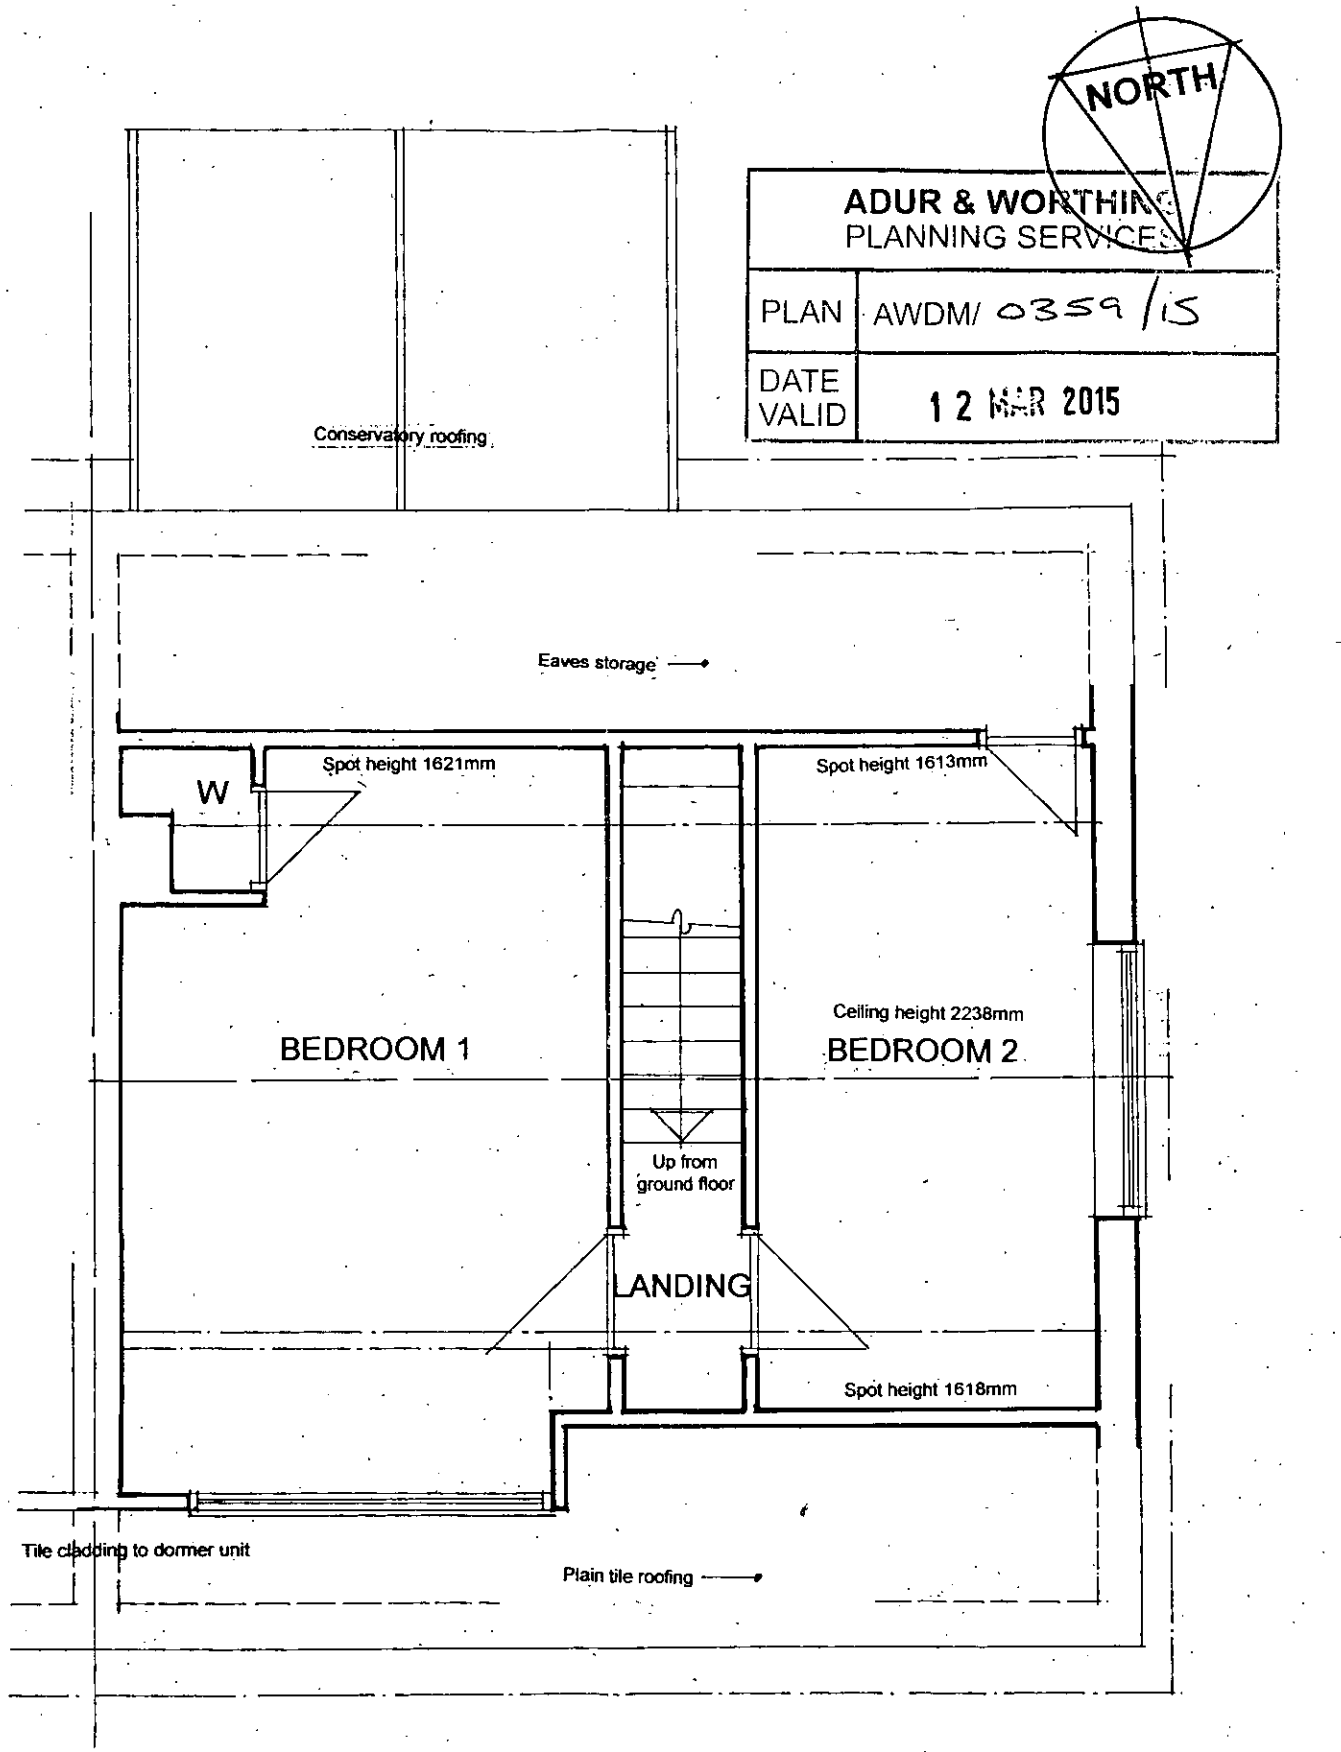

FIRST FLOOR PLAN
AS EXISTING

STIRLING DESIGN & CONSTRUCTION SERVICES LTD
BURGESS HILL, RH15 0PT, ARCHITECTS 01444 870073

LANCING
14 ALEXANDRA ROAD
WEST SUSSEX, BN15 8EJ
DORMER ROOF EXTENSION
DATE: 03/ 2015 SCALE: 1:50 DRWG:/ 03