

ADUR & WORTHING
PLANNING SERVICES
PLAN AWDM/0359/15
DATE VALID 12 MAR 2015

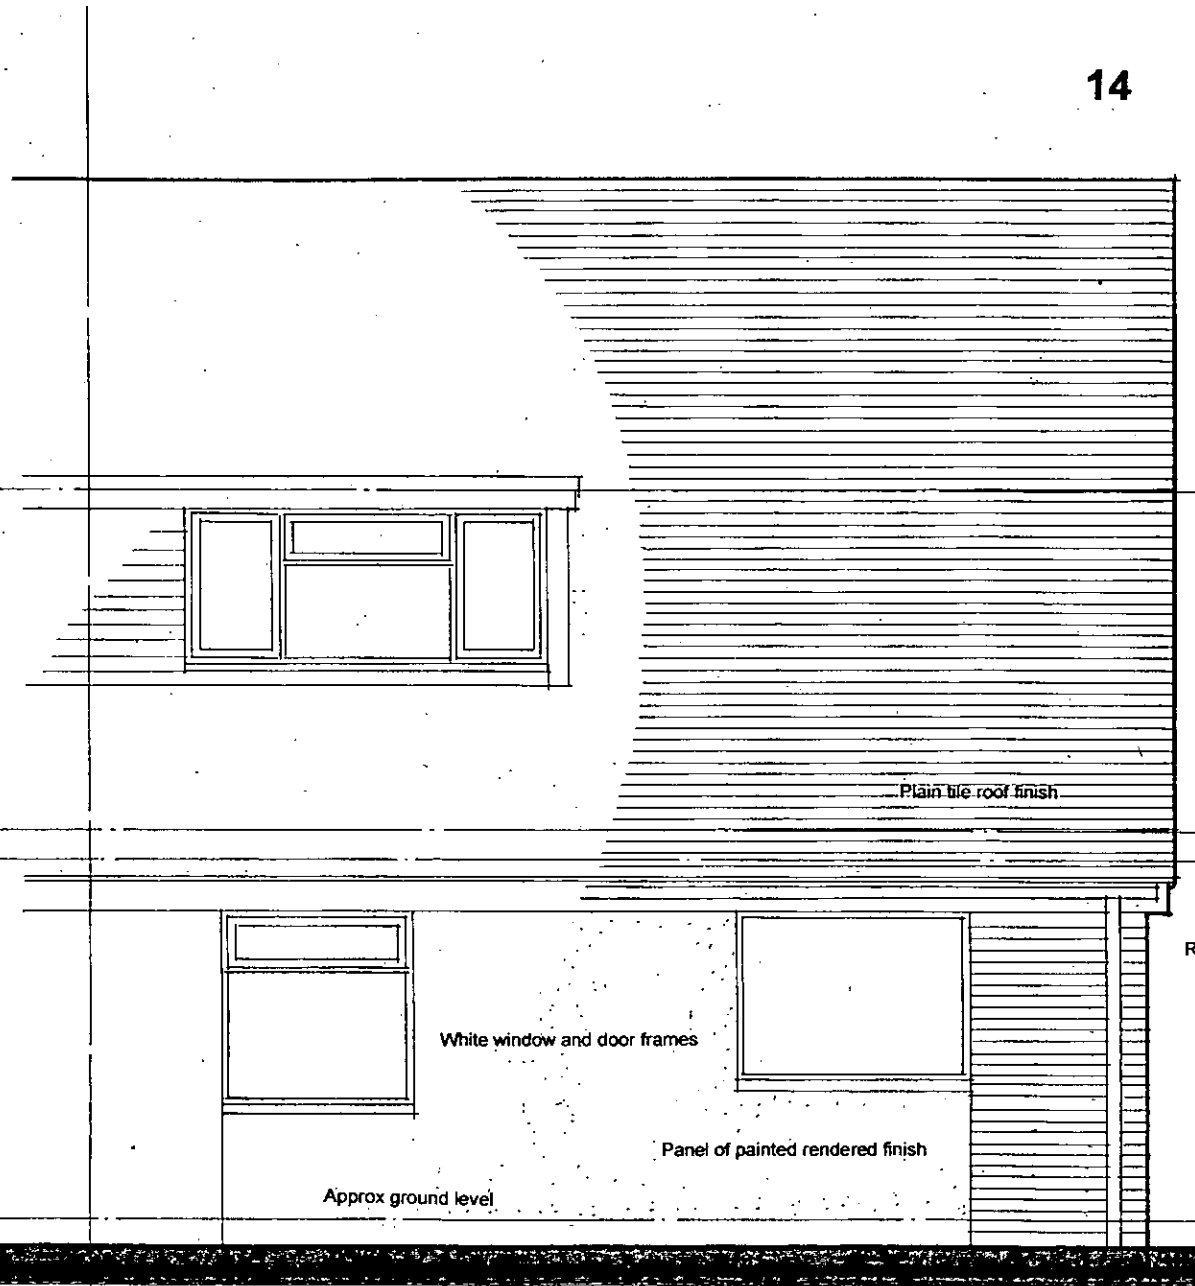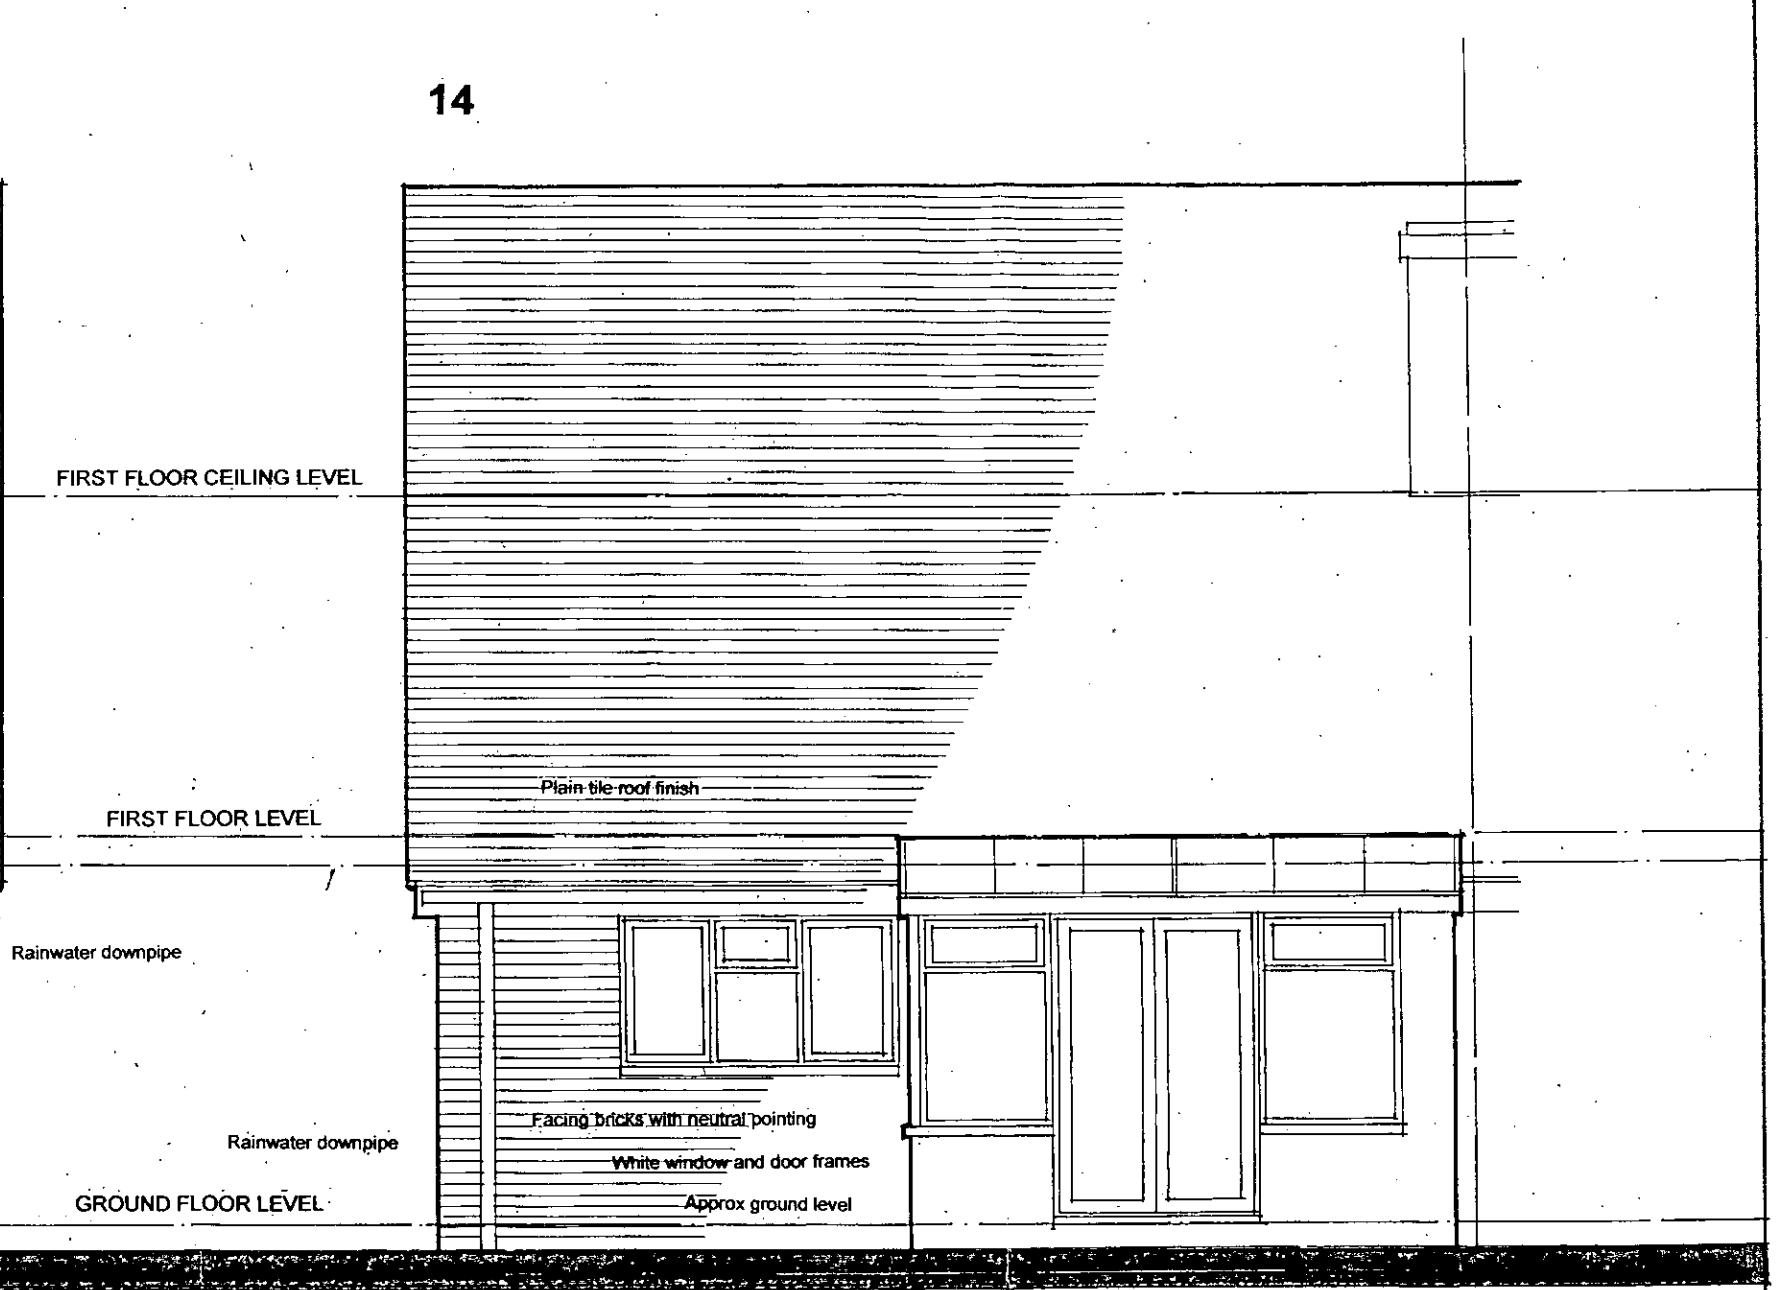


## NORTH ELEVATION AS EXISTING

ELEVATION TO ALEXANDRA ROAD

## SOUTH ELEVATION AS EXISTING

STIRLING DESIGN & CONSTRUCTION SERVICES LTD
BURGESS HILL, RH15 0PT, ARCHITECTS 01444 870073

# LANCING
## 14 ALEXANDRA ROAD
WEST SUSSEX, BN15 8EJ
DORMER ROOF EXTENSION

DATE: 03/ 2015 SCALE: 1:50 DRWG:/ 04