
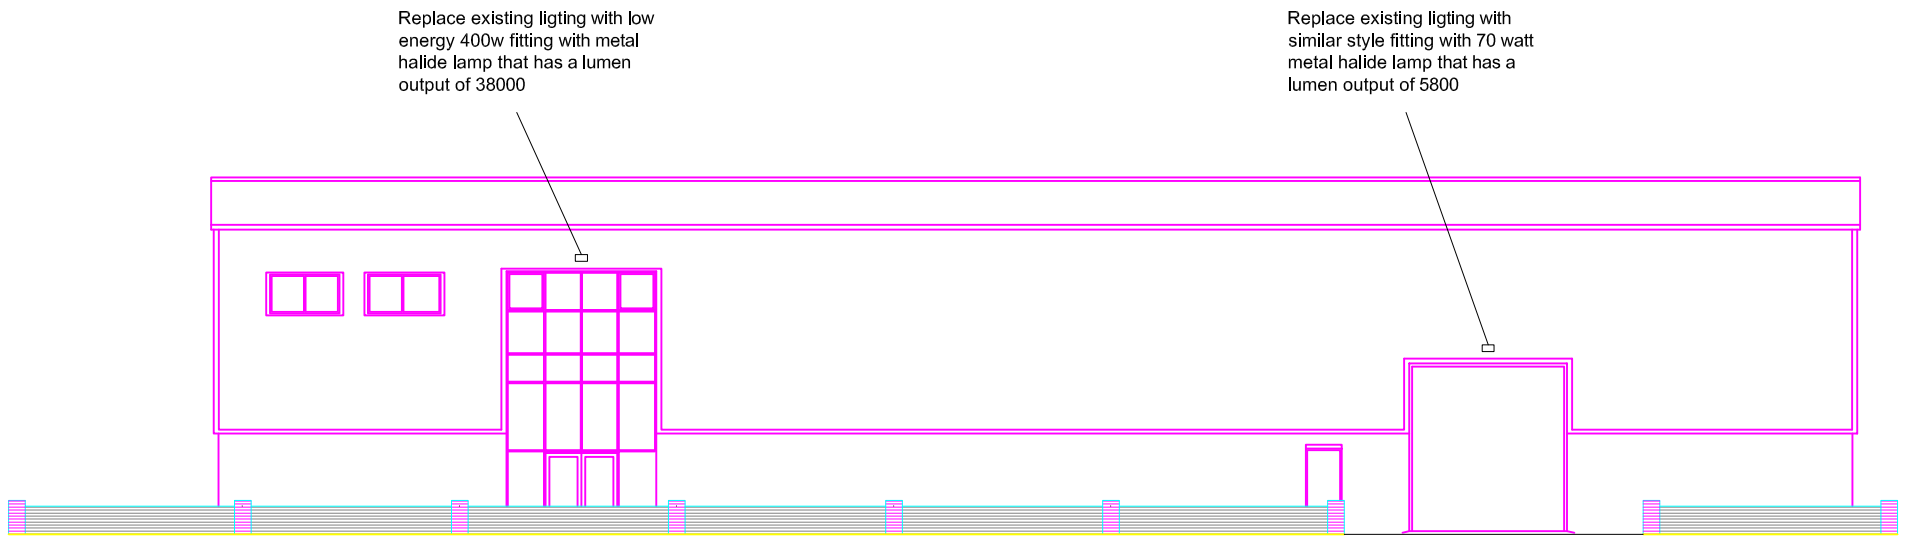



Front Elevation

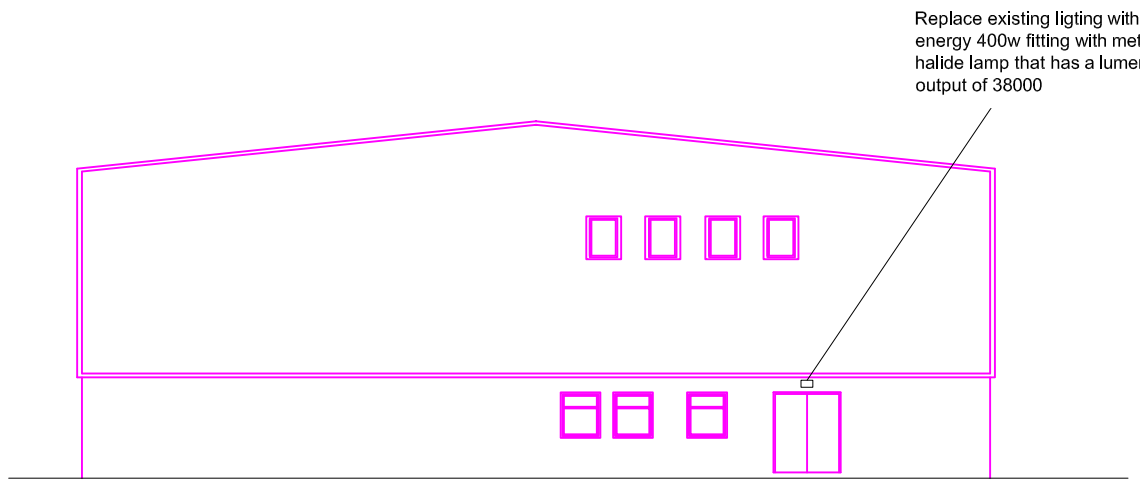


Side Elevation

Note:
This drawing is copyright and must not be reproduced or disclosed to third parties without prior permission.

Any discrepancies in dimensions or details on these drawings must be drawn to our attention.

All dimensions in millimetres unless noted otherwise.

| Rev. | Amendment | Date |
|---|---|---|

Vail Williams
BUILDING CONSULTANCY
7-10 Chandos Street, Cavendish Square, London
W1G 9AJ
T 020 3589 0050

info@vailwilliams.com www.vailwilliams.com

Client:
Northgate Vehicle Hire Ltd

Location:
106/110 Brighton Road
Shoreham-By-Sea
BN43 6RH

Project:
Planning

Drawing Title:
Lighting

| Date: | Scale: | Drawn: |
|---|---|---|
| Mar 2015 | 1/200 @ A3 | ST |

| Drawing No: | Revision: |
|---|---|
| 02 | |