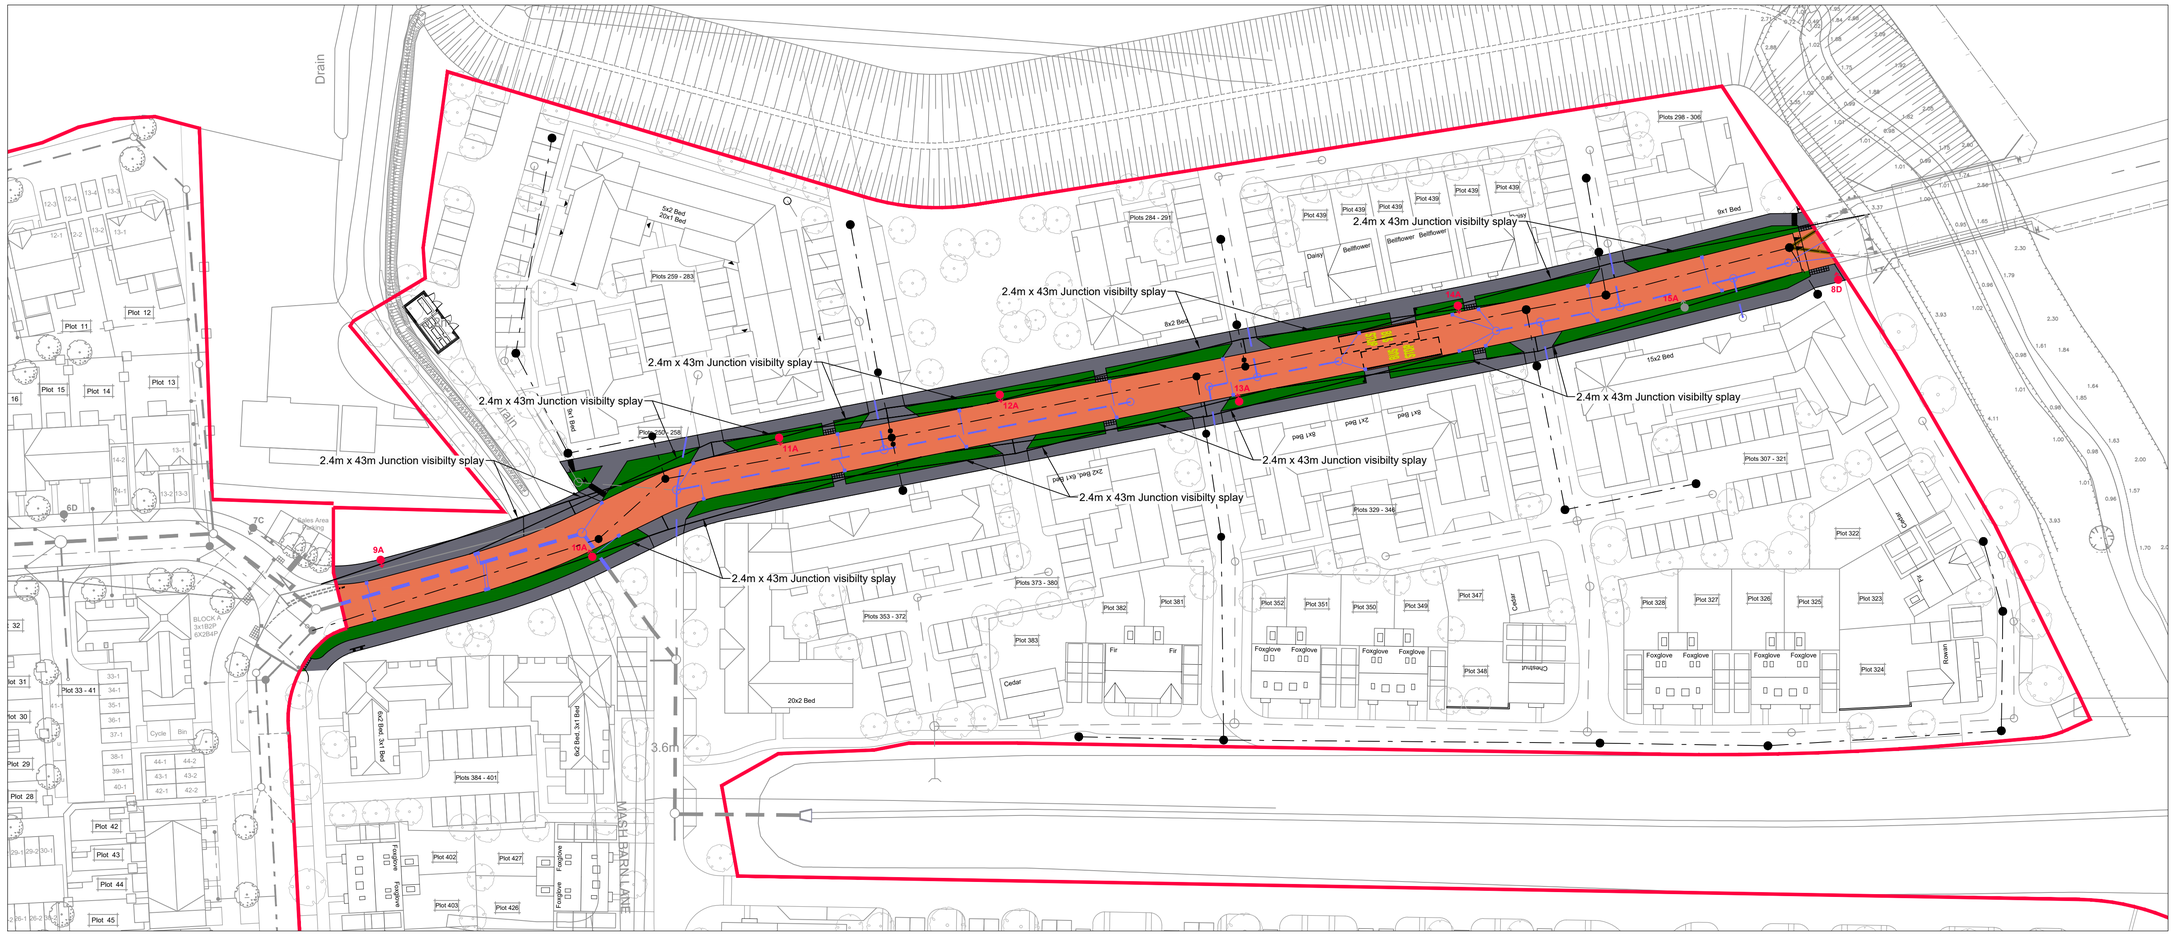

Drain
Drain
Drain
2.4m x 43m Junction visibilty splay
2.4m x 43m Junction visibilty splay
2.4m x 43m Junction visibilty splay
2.4m x 43m Junction visibilty splay
2.4m x 43m Junction visibilty splay
2.4m x 43m Junction visibilty splay
2.4m x 43m Junction visibilty splay
2.4m x 43m Junction visibilty splay
9A
10A
11A
12A
13A
14A
15A
6D
7C
8D
3.6m
MASH BARN LANE
Plots 259 - 283
Plots 284 - 291
Plots 298 - 306
Plots 307 - 321
Plots 322
Plots 323
Plots 324
Plots 325
Plots 326
Plots 327
Plots 328
Plots 329 - 348
Plots 353 - 372
Plots 373 - 380
Plots 384 - 401
Plot 11
Plot 12
Plot 13
Plot 14
Plot 15
Plot 16
Plot 28
Plot 29
Plot 30
Plot 31
Plot 32
Plot 33 - 41
Plot 42
Plot 43
Plot 44
Plot 45
Plot 347
Plot 348
Plot 349
Plot 350
Plot 351
Plot 352
Plot 381
Plot 382
Plot 383
Plot 402
Plot 403
Plot 426
Plot 427
5x2 Bed 20x1 Bed
8x2 Bed
9x1 Bed
15x2 Bed
20x2 Bed
8x2 Bed, 3x1 Bed
8x2 Bed, 3x1 Bed
2x1 Bed, 6x1 Bed
2x2 Bed, 6x1 Bed
8x1 Bed
Daisy
Bellflower
Bellflower
Bellflower
Cedar
Fir
Fir
Foxglove
Foxglove
Foxglove