
archer architects

NOTES:

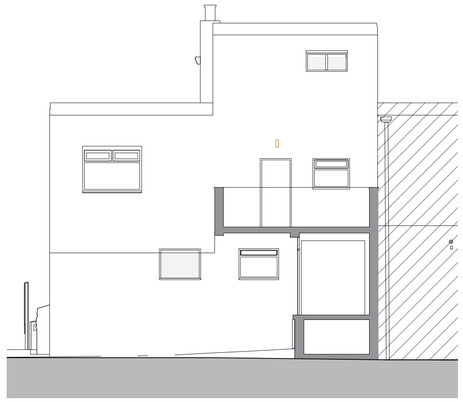

EXISTING SOUTH ELEVATION (FRONT) - SCALE 1:100 @ A1




EXISTING WEST ELEVATION - SCALE 1:100 @ A1




EXISTING SITE BLOCK PLAN - SCALE 1:500 @ A1




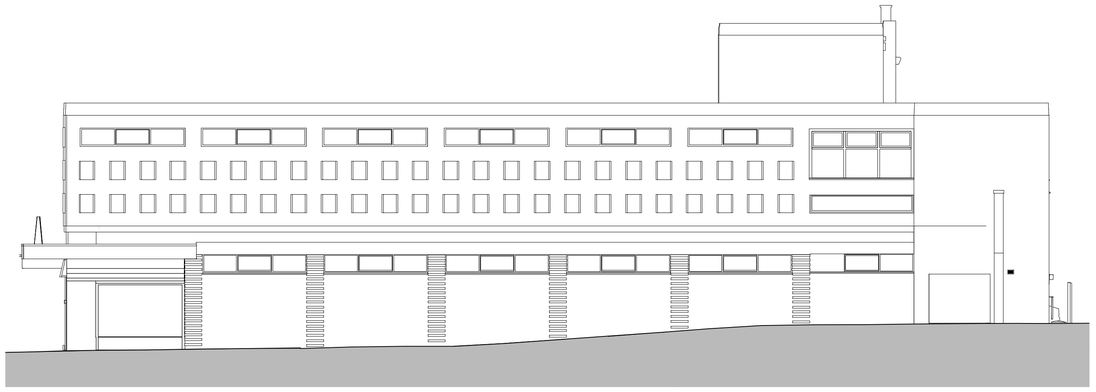

EXISTING EAST ELEVATION - SCALE 1:100 @ A1

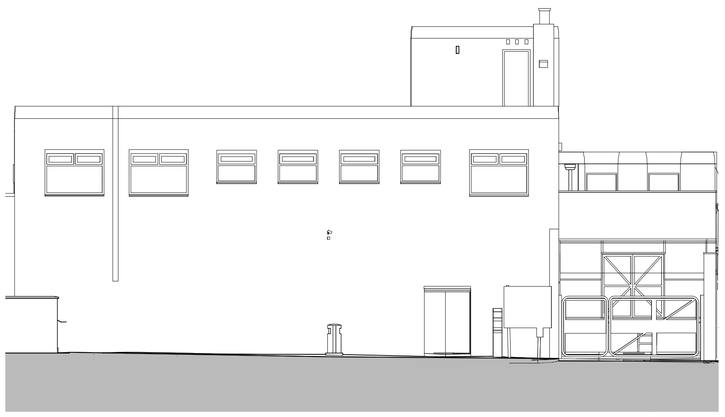

EXISTING NORTH ELEVATION - SCALE 1:100 @ A1

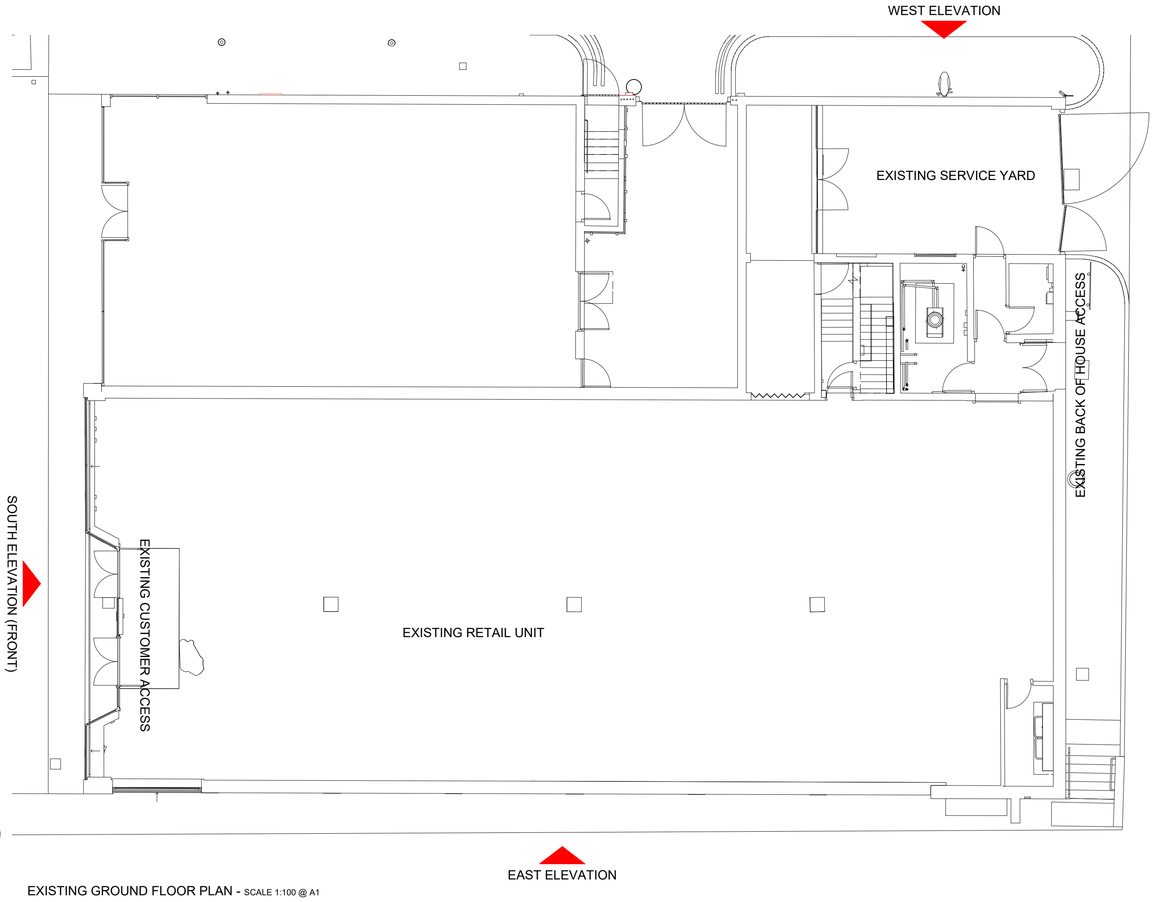

EXISTING GROUND FLOOR PLAN - SCALE 1:100 @ A1



Revision:
A 03.03.2025 Application site boundary line updated

By | App

Revision continued:

By | App

NOTES:

archerarchitects

ArcherArchitects CHQgroup | 44 Whitehorse Street | Baldock | Hertfordshire | SG7 6QQ t: 01462 895 110
e:info@archerarchitects.co.uk
w:www.archerarchitects.co.uk

Important note: This drawing is issued on the condition that it is not reproduced, disclosed or copied to any unauthorised person without written consent. Copyright ArcherArchitects.
All dimensions to be verified on site.

Client
WAITROSE & PARTNERS

Project
18 SOUTHWICK SQUARE,
SOUTHWICK, BN42 4FJ

Drawing title
EXISTING SITE BLOCK PLAN,
FLOOR PLAN AND ELEVATIONS

PLANNING

Scale	Drawn	Checked
1:100, 500 @A1	SR	AE
Date	Issuing Discipline	
27/02/2025	architecture	
Drawing number		Revision
17006 PL-A-02		**A**