
PLANNING DOCUMENT

1:100 0 2 4 6 8 10 m


1:1 0 0.1 m

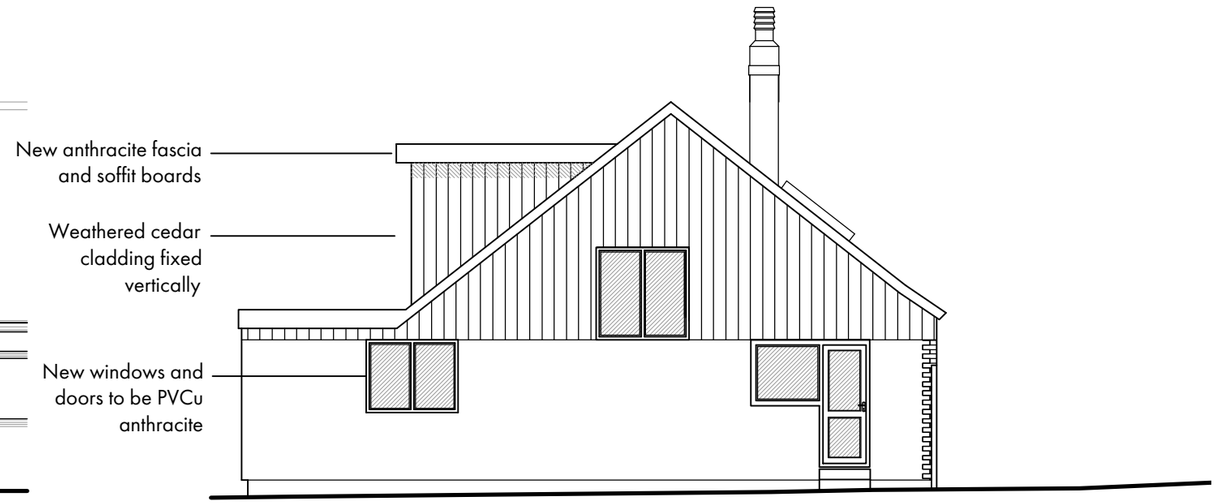


North Elevation



East Elevation

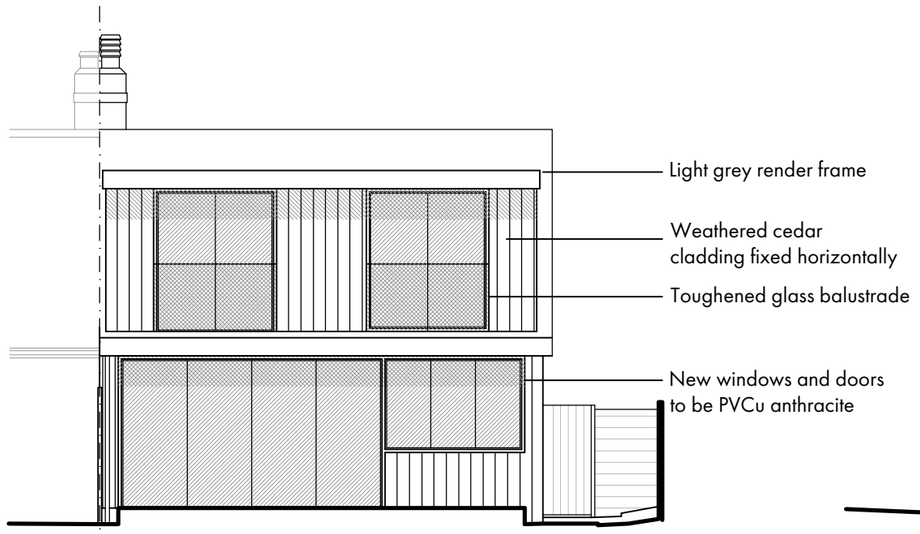

South Elevation

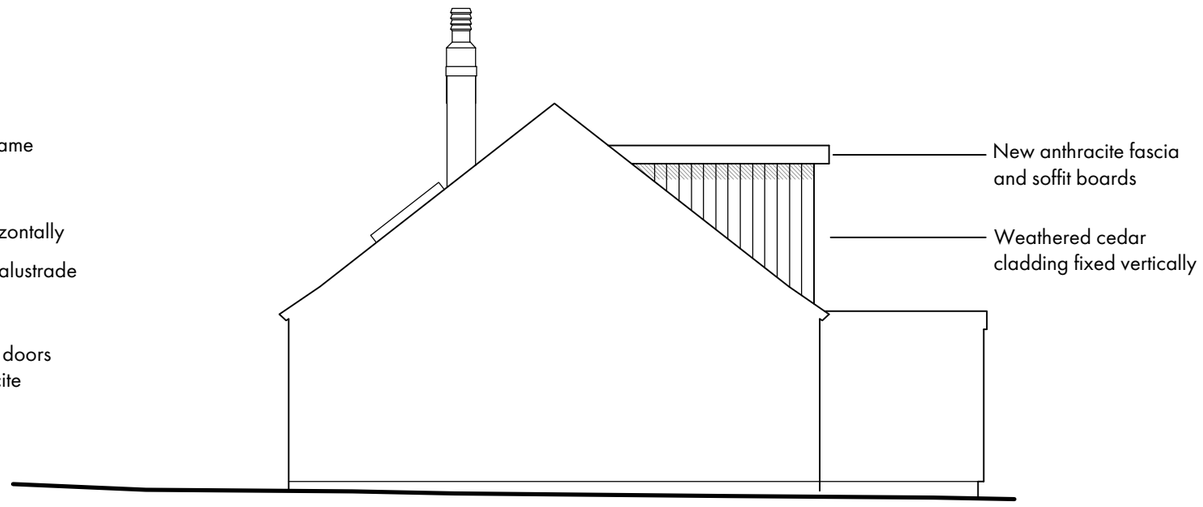

West Elevation

PROJECT
Proposed Extension and Alterations
12, Fairfield Close
Shoreham

Proposed Elevations

DATE 25.05.2022	SCALE 1:100 @ A3		
DRAWN	DRG. NO. 1017–004	REV. A	
CHECKED			