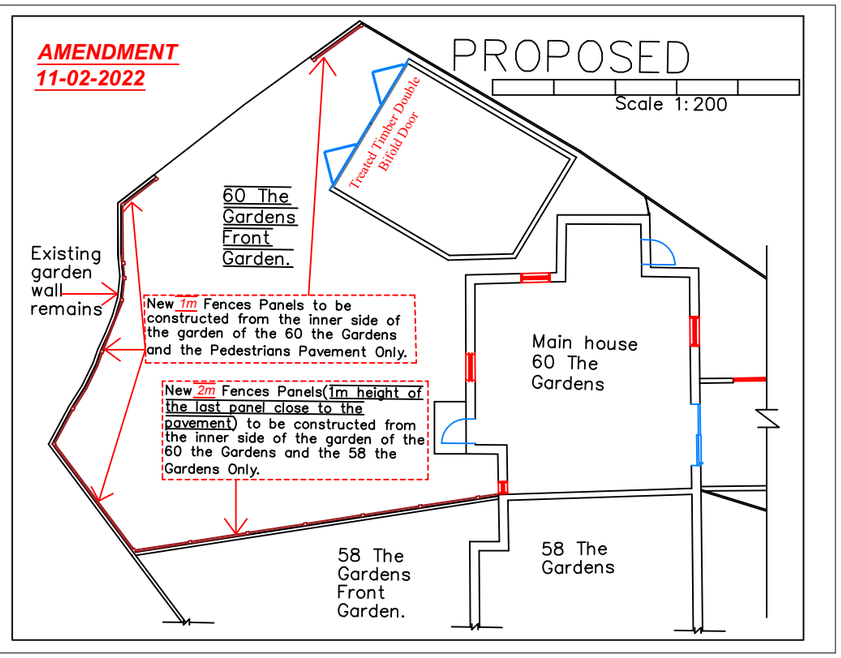

AMENDMENT
11-02-2022

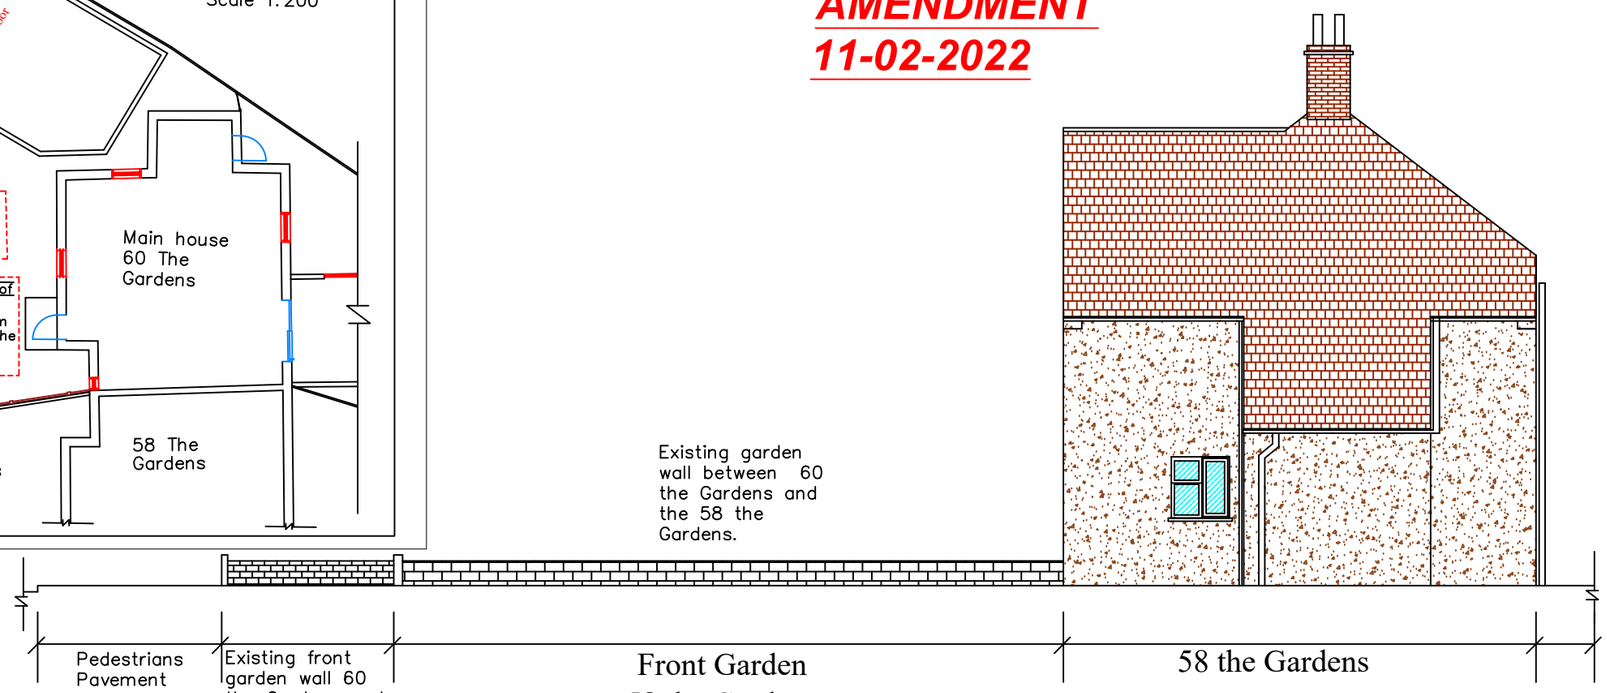

Existing Fence Elevation Between 60 and 58 The Gardens.

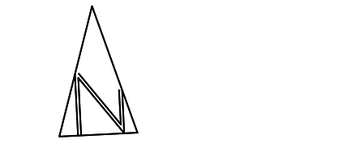

1:100 Scale Bar 5 m

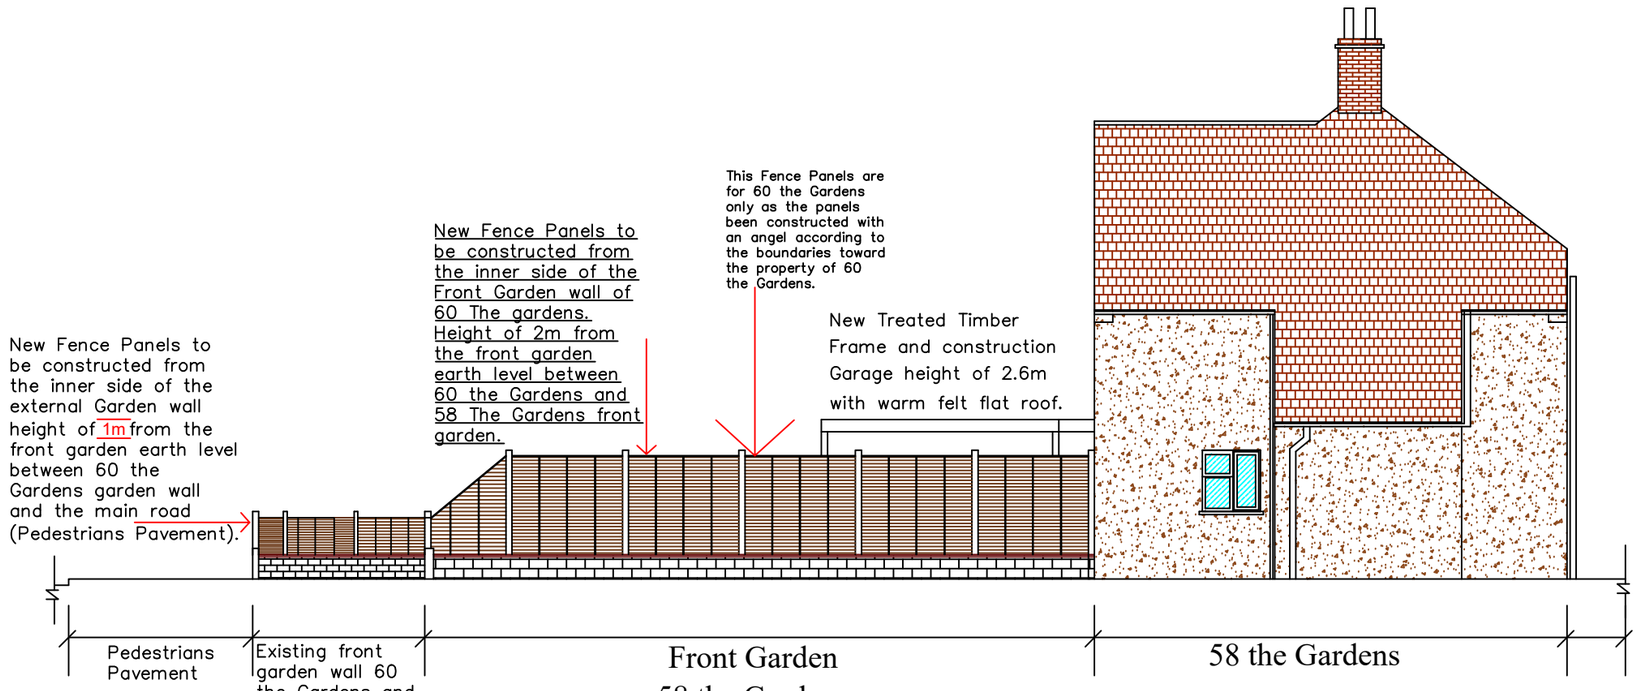

Proposed Fence Elevation Between 60 and 58 The Gardens.

GENERAL NOTES:

This drawing is copyright of Ghassan Consulting and should not be reproduced without the permission of Ghassan Consulting. This drawing must be read in conjunction with the Structure Engineer's report, Specification (Part of Planning Application document) and all other relevant documents and drawings.
Ghassan Consulting accepts no liability for any expense, loss or damage of whatsoever nature and however arising from any variation made to this drawing, or in the execution of the work to which it relates and which has not been referred to them without their approval obtained.

Ghassan Consulting
Architectural Technologist
Tel: 077899 67 606
info@ghassanconsulting.com

Drawing Name:
Existing and Proposed Fence Elevation Between 60 and 58 The Gardens FOR 60 the Garden Property only.

Site Plan on scale 1:200

SITE / PROPERTY:

60 The Gardens,
Southwick, BN424AN

Drawn by:	Date:
A.T. Ahmad Abuorof.	25/01/2022

Scale:	Scale:
1:100	1:200