AMENDMENT

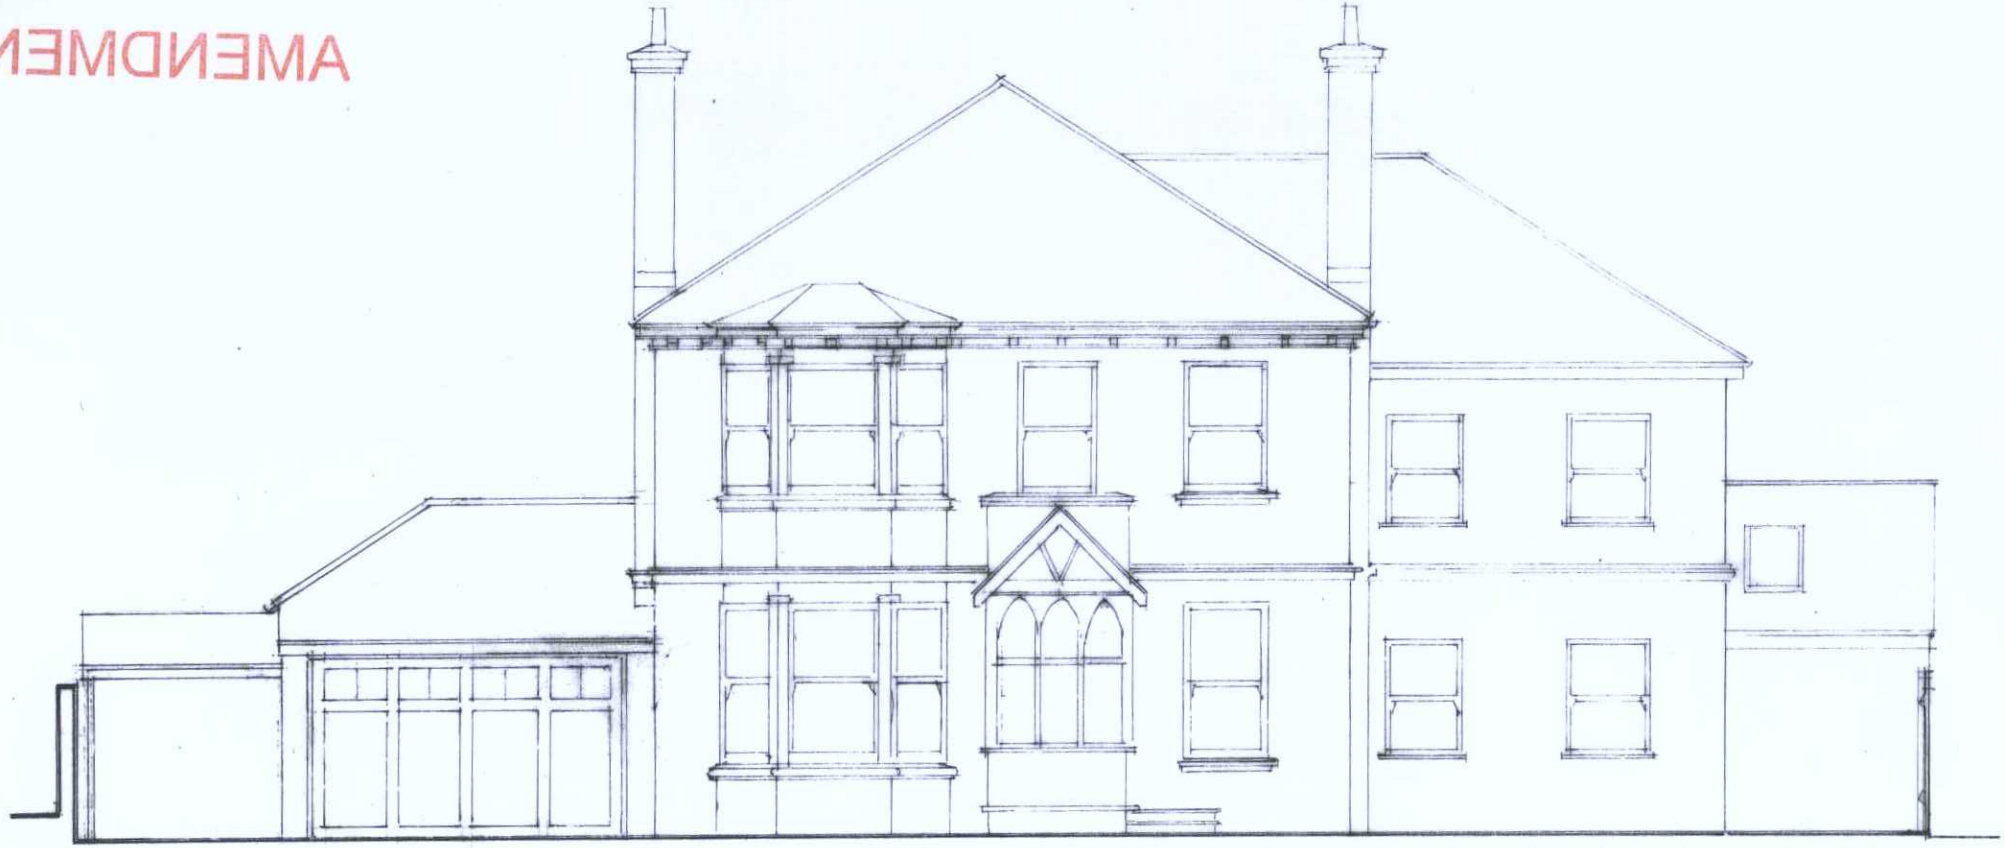

FRONT ELEVATION AS PROPOSED

GEOFFREY LAWRANCE

CHARTERED ARCHITECT
DIP. ARCH. RIBA

32 PARKSIDE
SHOREHAM-BY-SEA
WEST SUSSEX, BN43 6HA

TELEPHONE 01273 462793

ADUR & WORTHING PLANNING SERVICES	
PLAN	AWDM/0167/18
DATE VALID	Rec: 23/3/18

proposed garage & car port
[FRONT ELEVATION_AS PROPOSED]
49 southwick st southwick

scale : 1:100
date : dec.2017
drawn : g.l.

GARAGE & CAR PORT ROOFS REARRANGED TO COMPLY WITH PLANNING AUTHORITY REQUIREMENT.

revision .A. 20/03/2018

0 2.5 5 7.5 metres

Scale 1:100