NOTES:

1) Extension brickwork and mortar to match existing house.
2) Prefabricated 'Warmroof' extension roof to match existing dark grey roof slates in colour.
3) Guttering and rainwater pipes to be black to match existing rainwater goods
4) Fascia board to be white to match existing house.
5) Pitch of roof (P) to be fixed between the following limits

$20° \leqslant P \leqslant 25°$


AMENDMENT

ADUR & WORTHING PLANNING SERVICES	
PLAN	AWDM/0299/18
DATE ~~VALID~~	Rec: 21/3/18

Existing & Proposed First & Second Floor Plans

No. 4, Coral Close, Shoreham-By-Sea, West Sussex, BN43 6AZ.

Scale 1/50

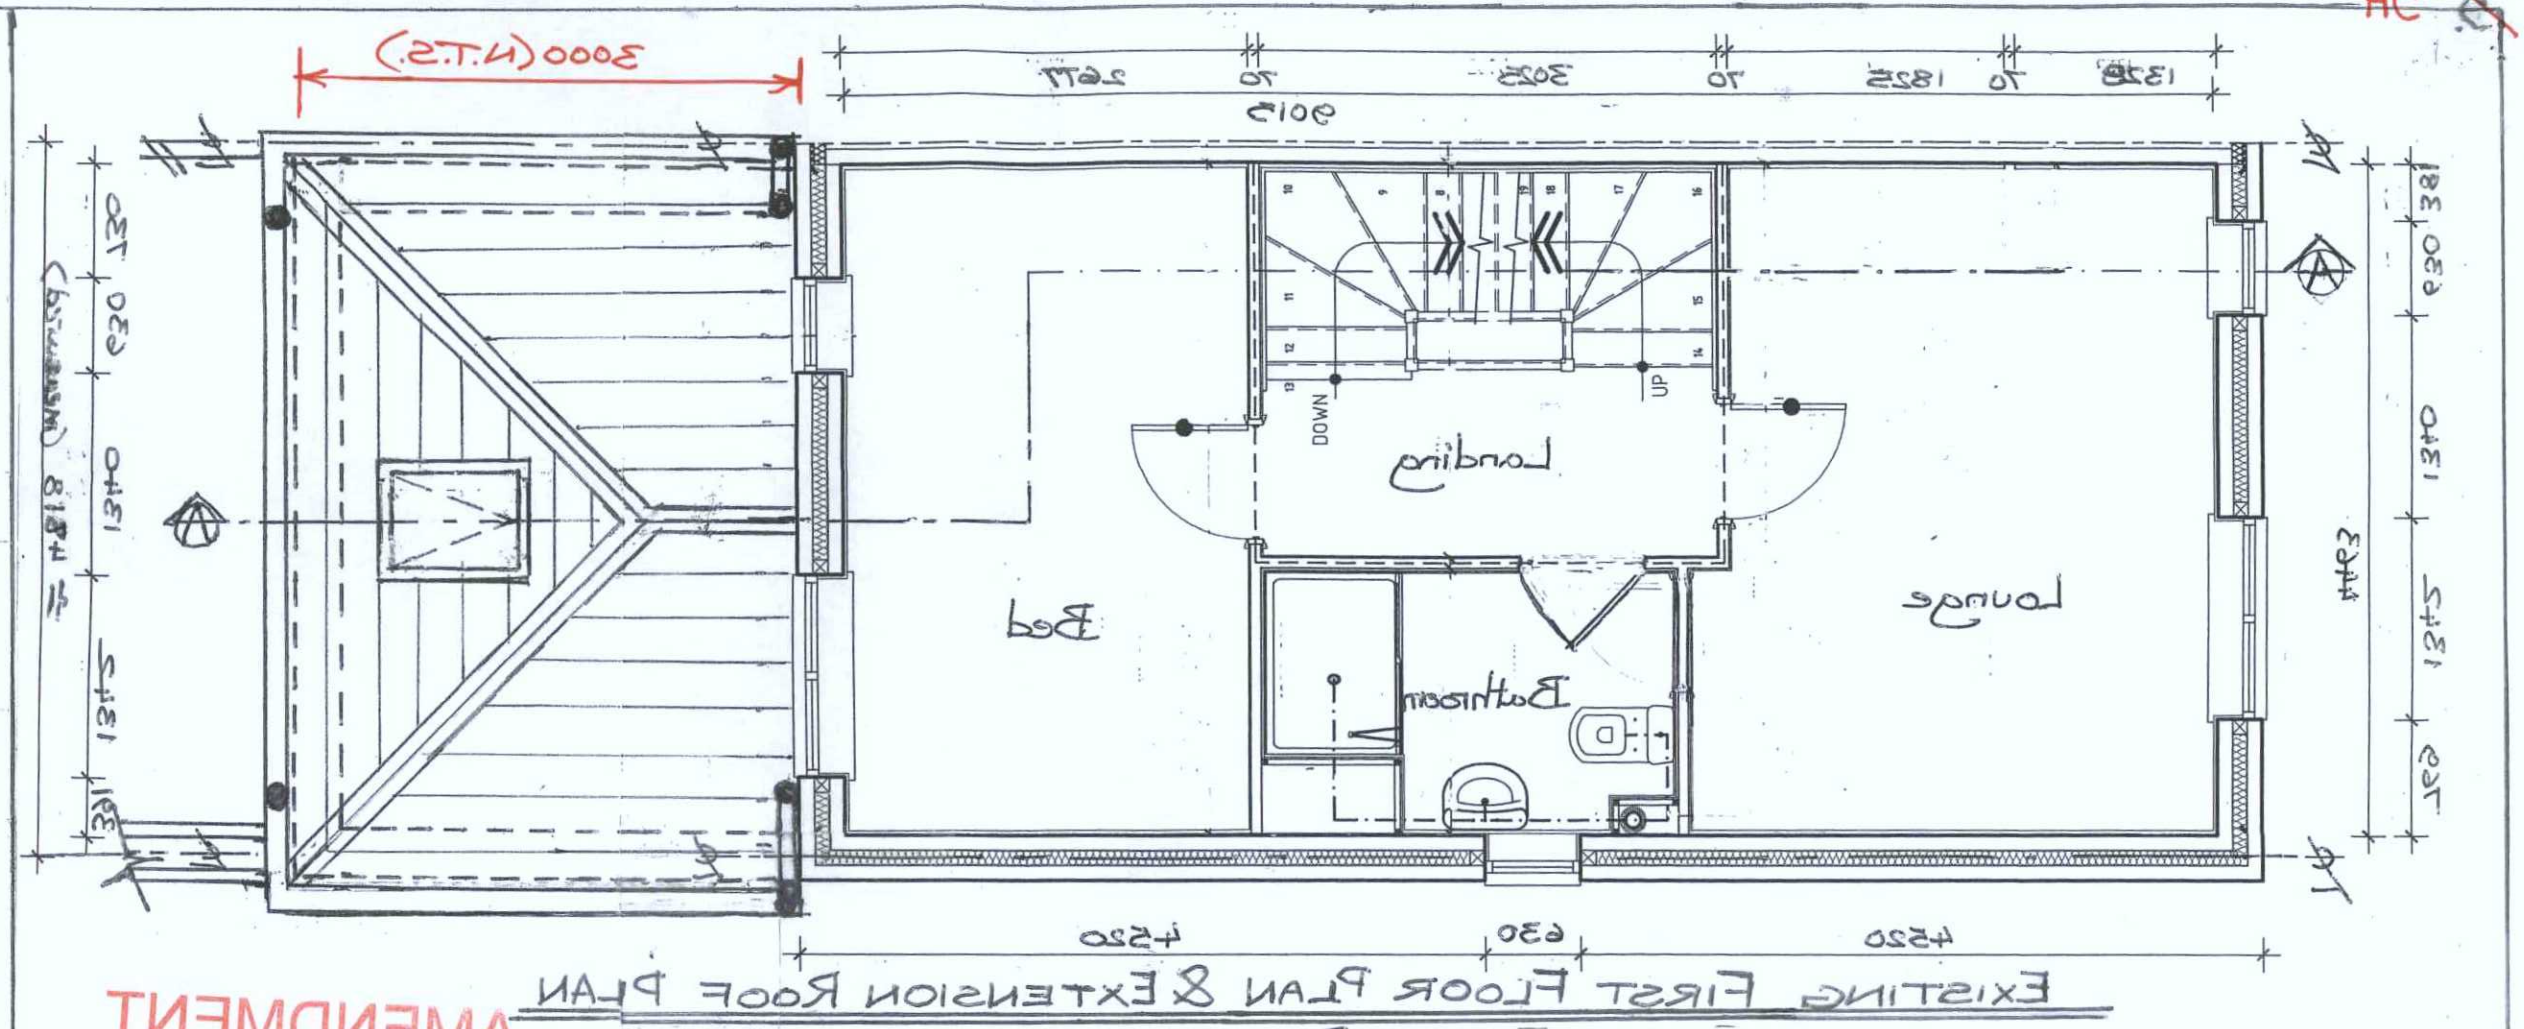

AMENDMENT

