AMENDMENT

ADUR & WORTHING PLANNING SERVICES	
PLAN	AWDM/ 0299/18
~~DATE~~ ~~VALID~~	Rec. 27/3/18

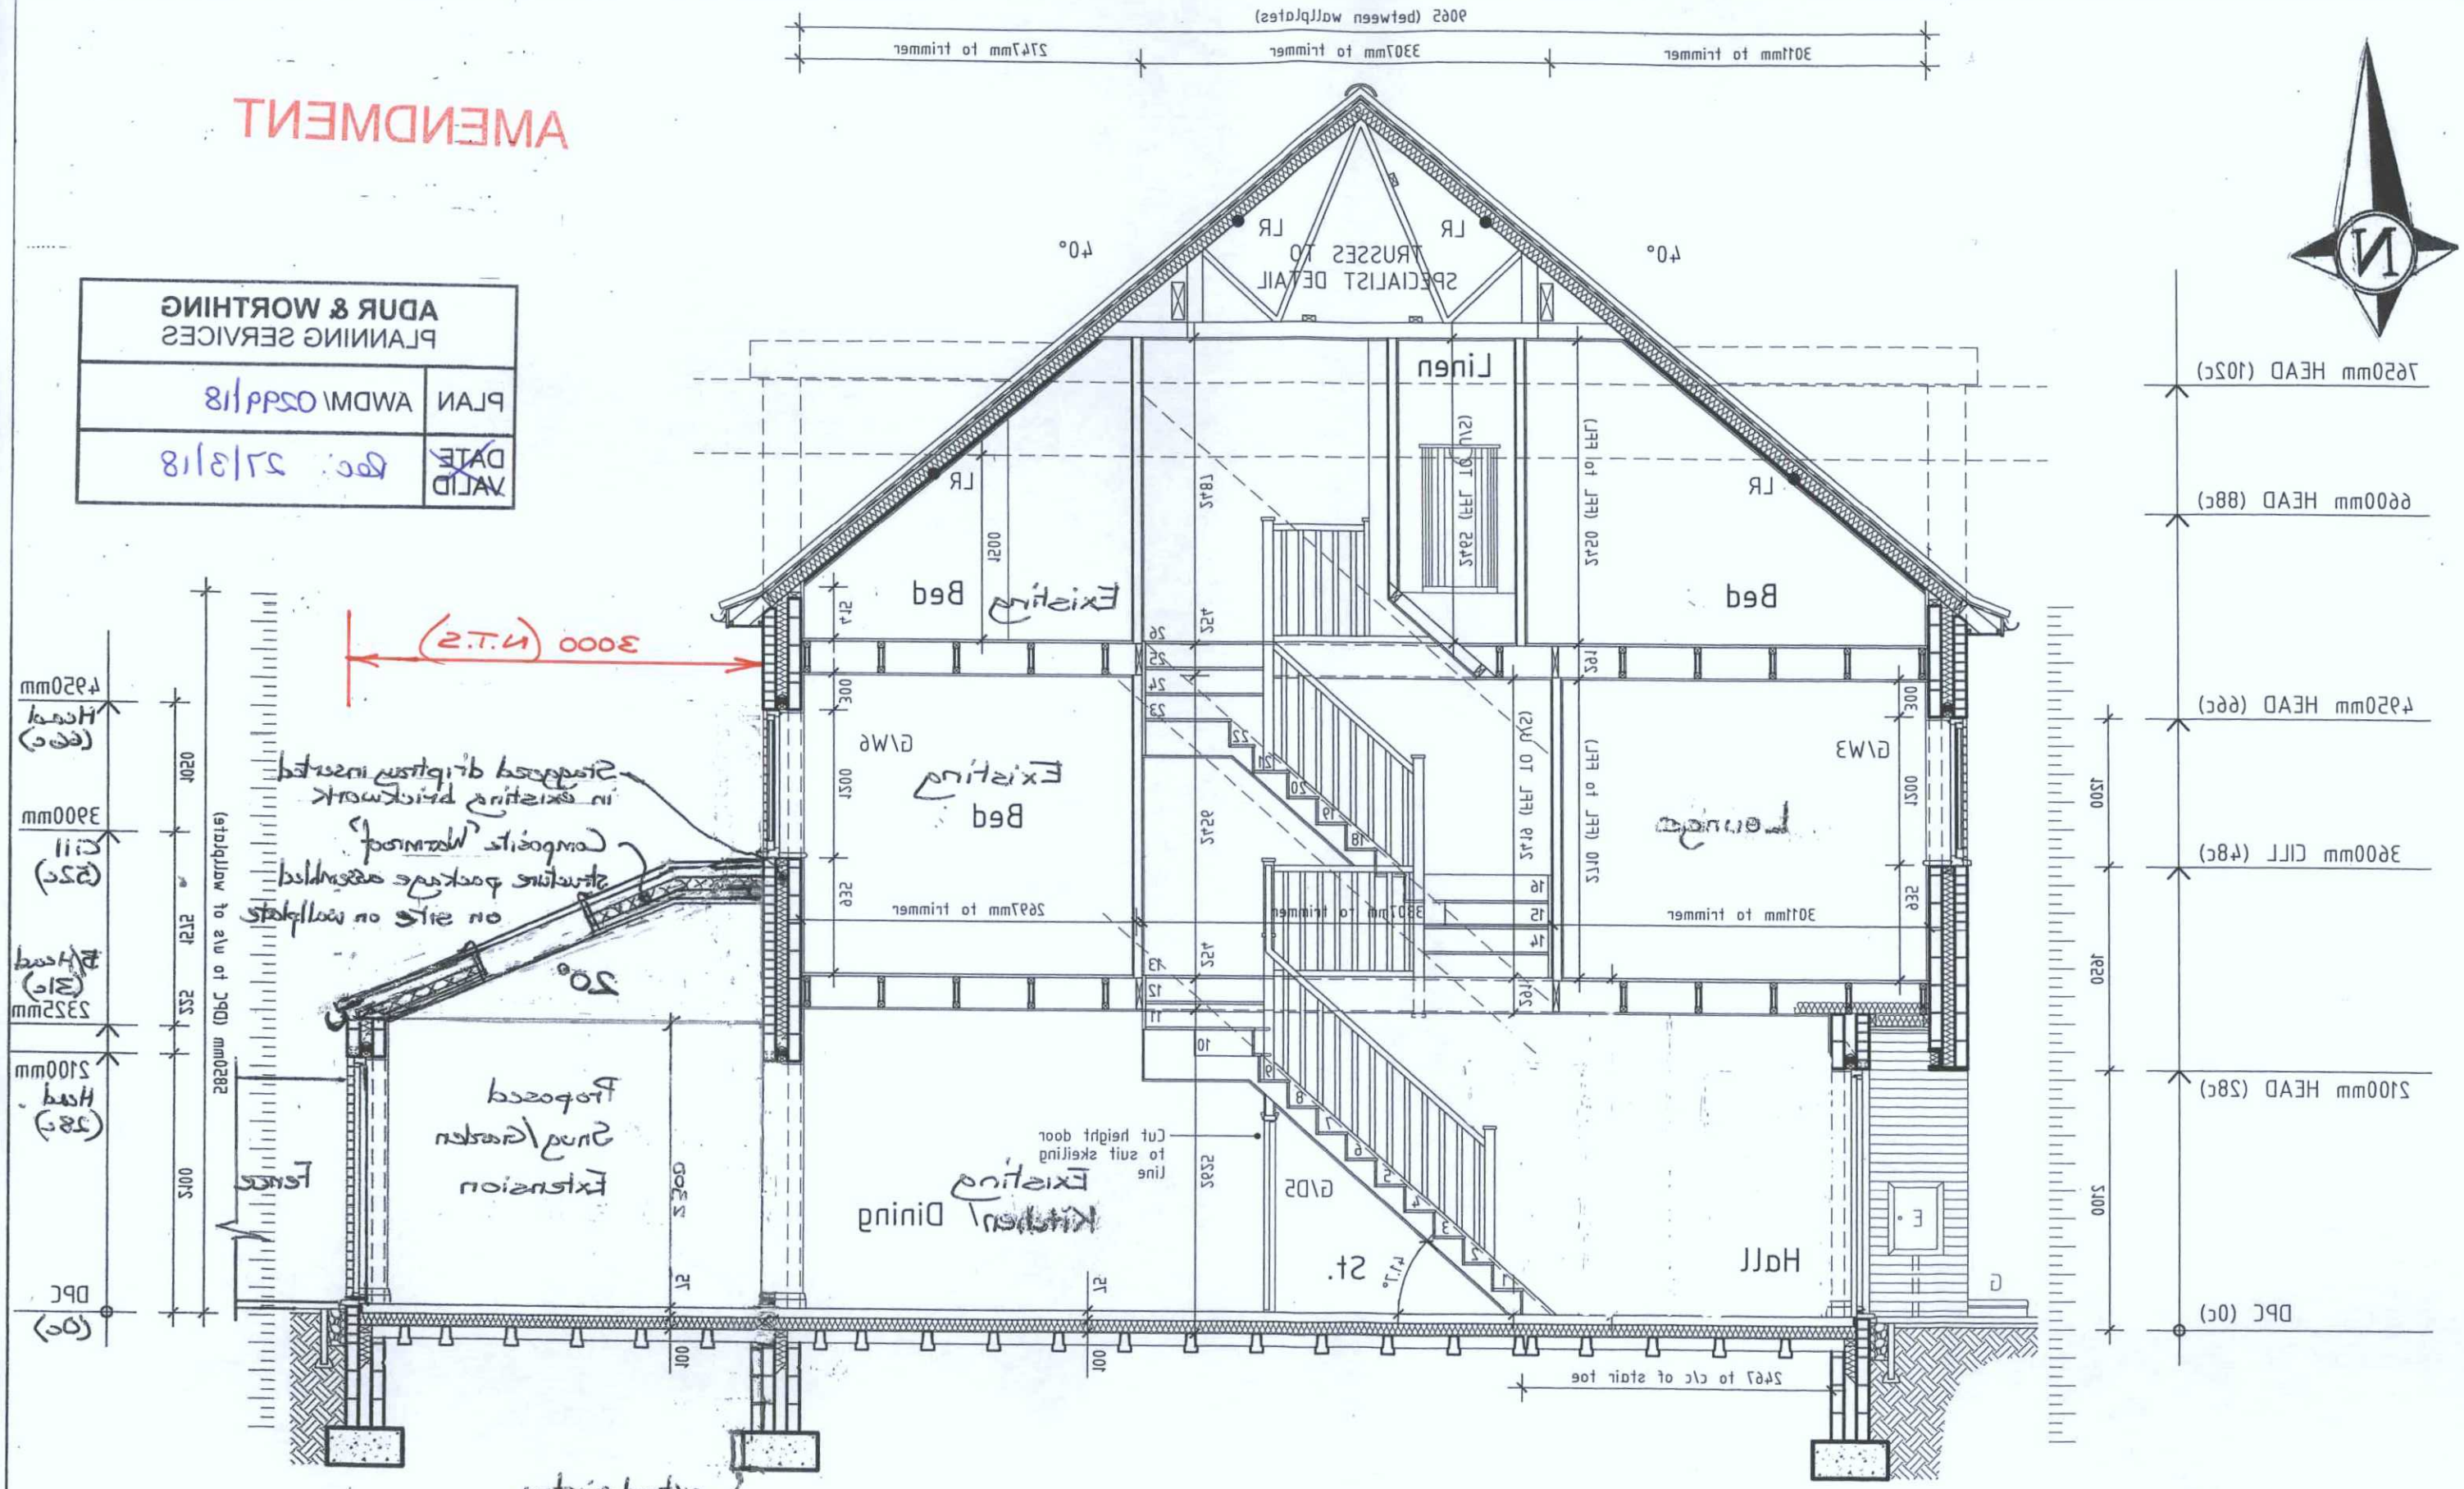

SECTION A-A

1 metre 0 1 metre

SCALE 1/50

3. Sub floor ventilation shall be provided by airbricks at regular intervals as per the existing building.

NOTES:
1. Extension roof shall be prefabricated package in accordance with Prefix Systems 'Warmroof' specification.
2. Roof covering shall be finished in dark slate grey tile finish to match existing main slate roof.

No. 4, CORAL CLOSE, SHOREHAM-BY-SEA, SUSSEX, BN43 6AZ

EXISTING AND PROPOSED SECTIONAL ELEVATION