
12A

AMENDMENT

ADUR & WORTHING PLANNING SERVICES	
PLAN	AWDM/0299/18
DATE VALID	Dec. 21/3/18

SIDE (NORTH) ELEVATION

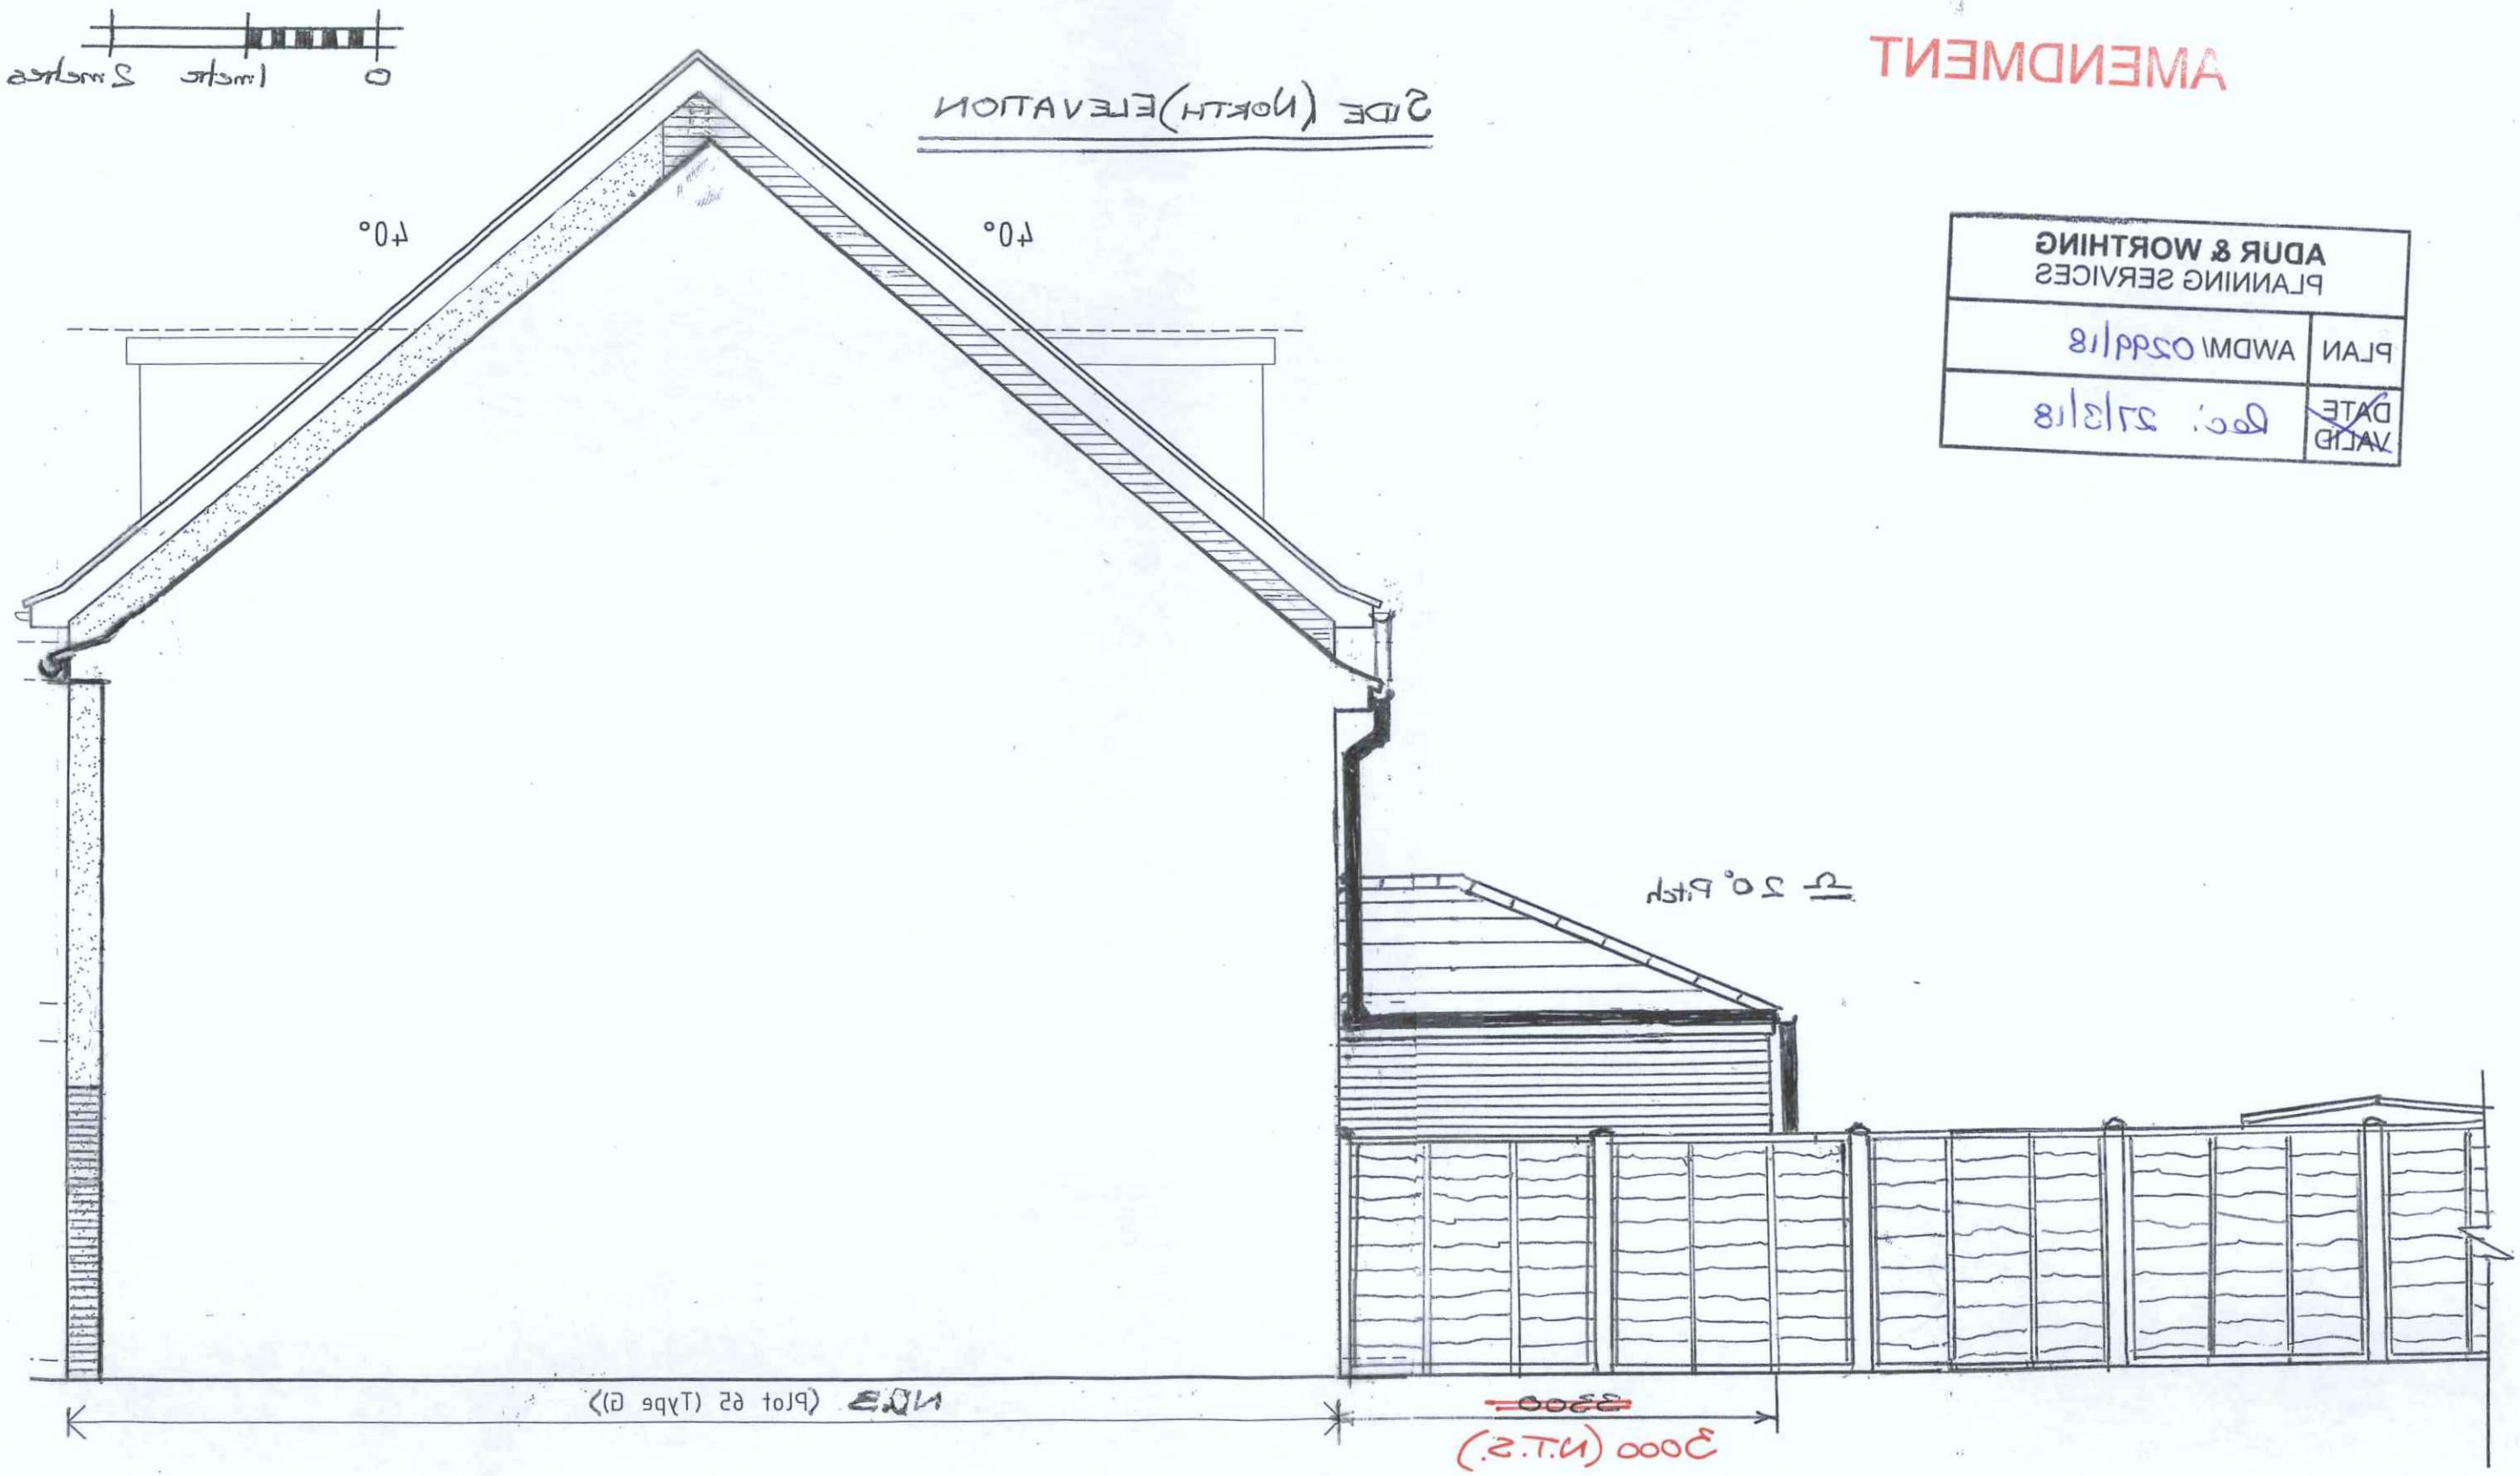

PROPOSED SIDE ELEVATION WITH EXTENSION (NORTH)	No. 4, CORAL CLOSE, SHOREHAM-BY-SEA, WEST SUSSEX BN43 6AZ	SCALE: 1/50	NOTES: 1) The elevation shown is taken from the garden of No. 3 Coral Close. 2) During construction the first three fence panels will be removed whilst foundations are being dug. To be reinstalled or replaced by lattice panels in front of the new extension brick wall. If necessary the wall shall be finished in a light coloured render.