0 1.5 2.5 5

SCALE: 1:50

SCALE: 1:50

N

Existing Garage Floor Plan		
22nd April 2009		
Symbol	Count	Description
No symbols exist on the page to display.		

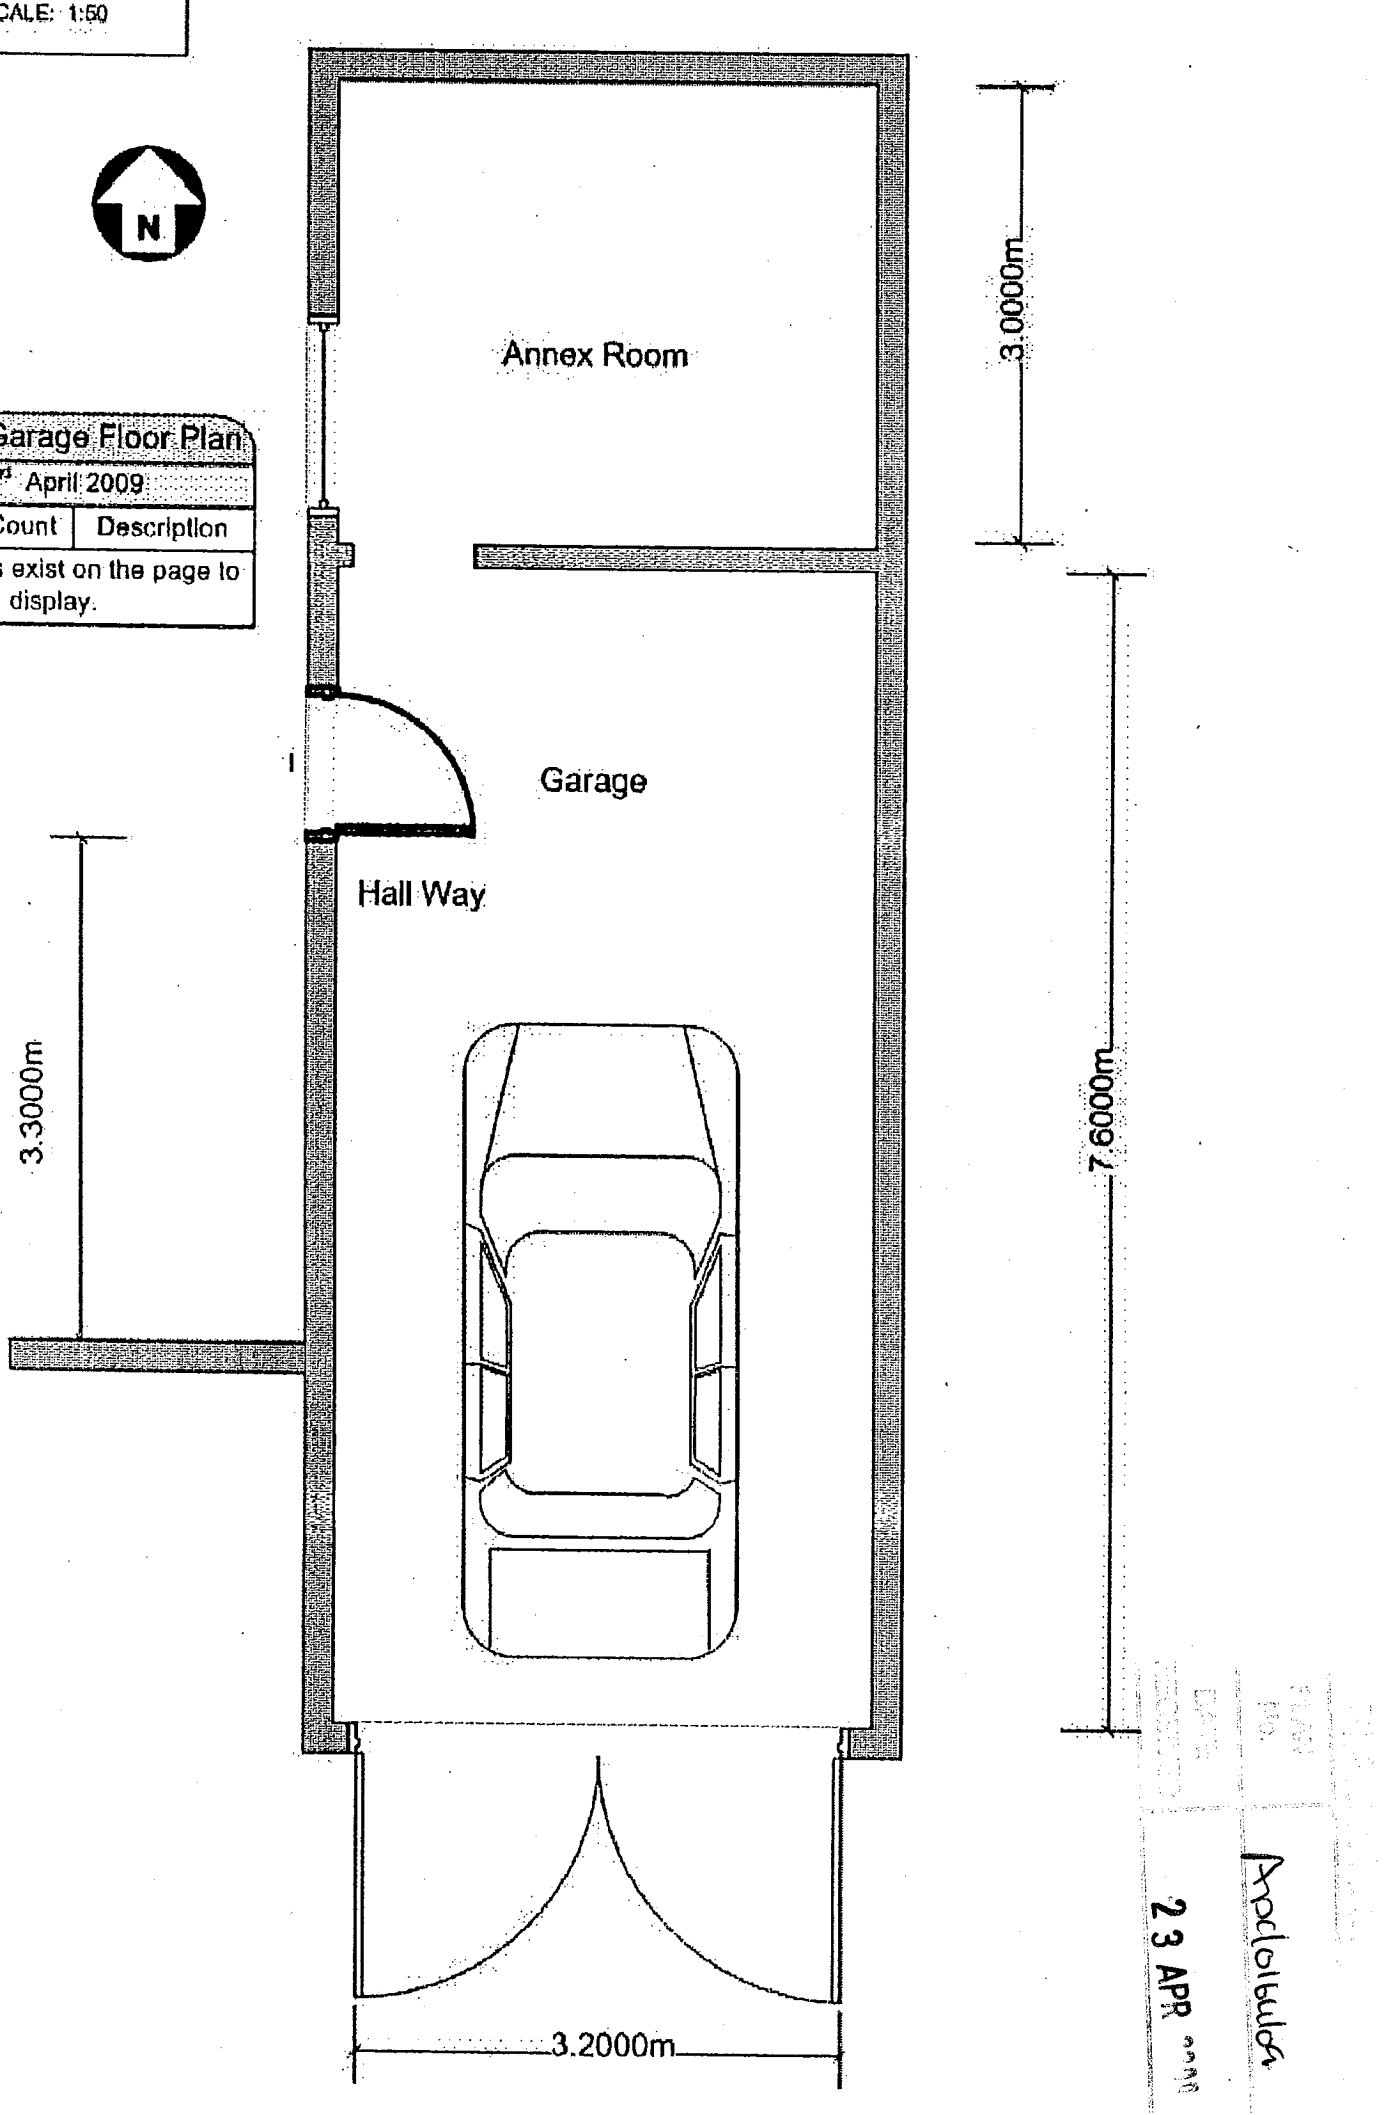

Applicant

23 APR 2009