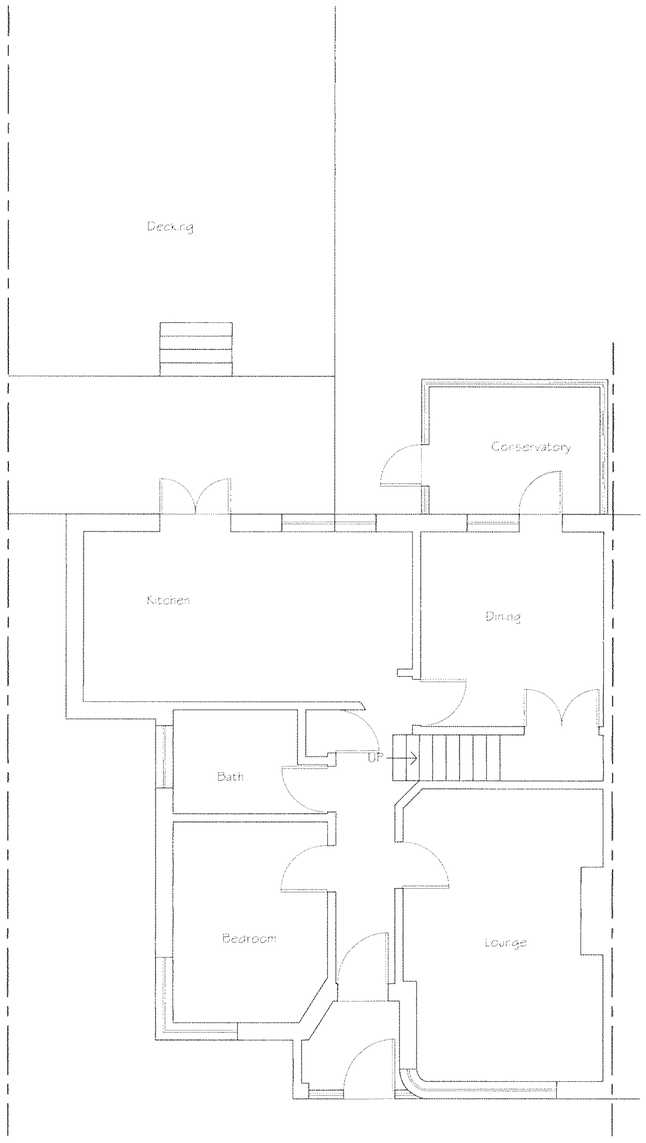


Existing Ground Floor Plan

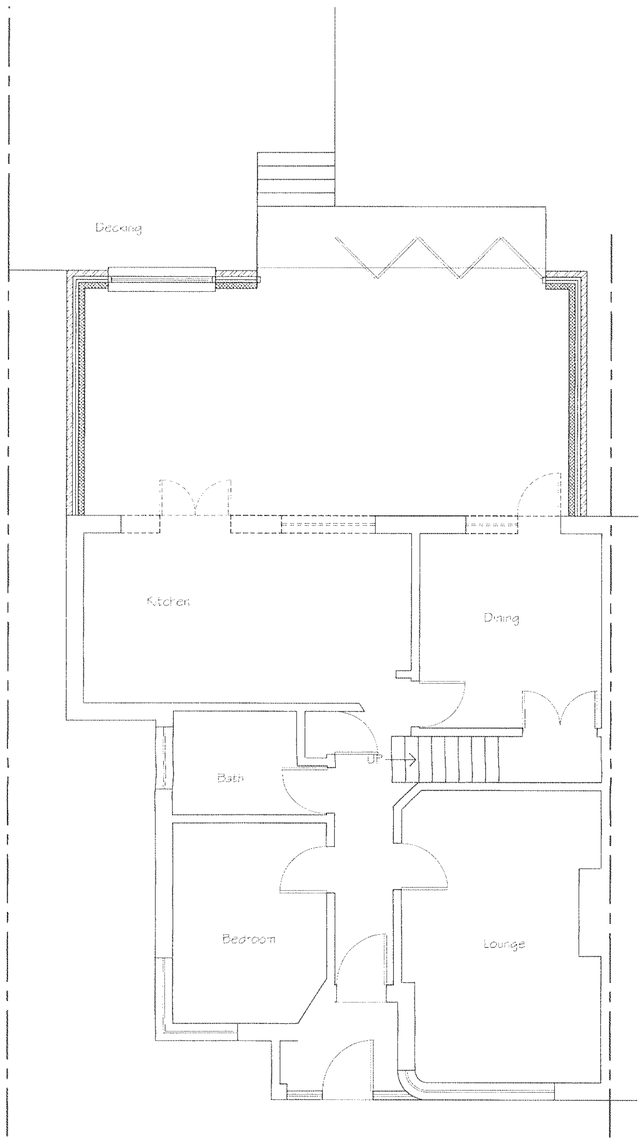


Proposed Ground Floor Plan

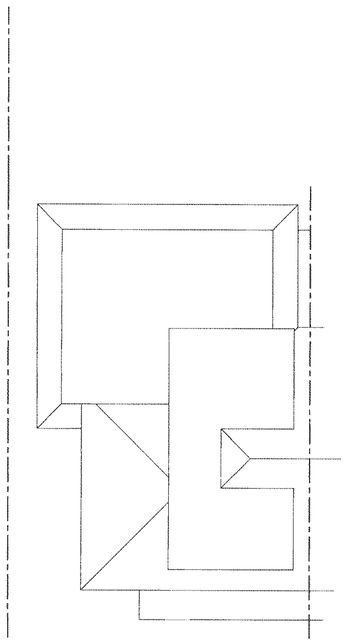

Proposed Roof Plan

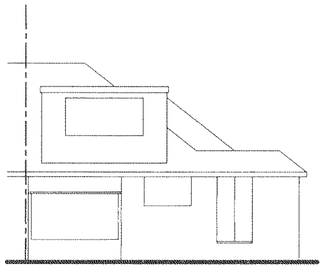

Existing Rear Elevation

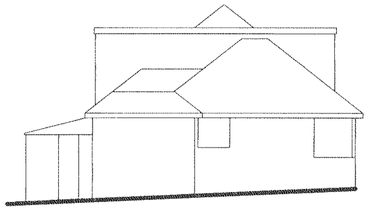

Existing Side Elevation

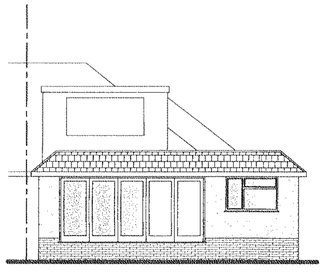

Proposed Rear Elevation

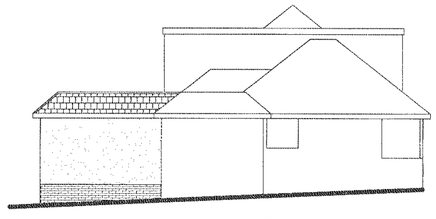

Proposed Side Elevation

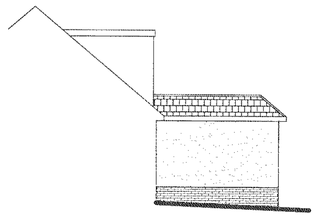

Proposed Side Elevation

Approved
29 APR 2009

Tony Rogers
Building Consultants
Address: 40 Dawn Crescent, Upper Beeding
West Sussex, BN44 3WH
Telephone: 01903 815225 Fax: 01903 815225

| Rev. | Date: | Revision Description: |
|---|---|---|
| | | |
| | | |
| | | |
| | | |

Client: Mr & Mrs Brown

Address: 96 Greenways Cres
Shoreham
West Sussex
BN43 6RS

Project: Proposed single storey rear extension

Scale: 1:50 1:100

Date: April 2009

Drawing No: 09/315/01

Drawn By: AMR

Revision: