DO NOT SCALE FROM THIS DRAWING

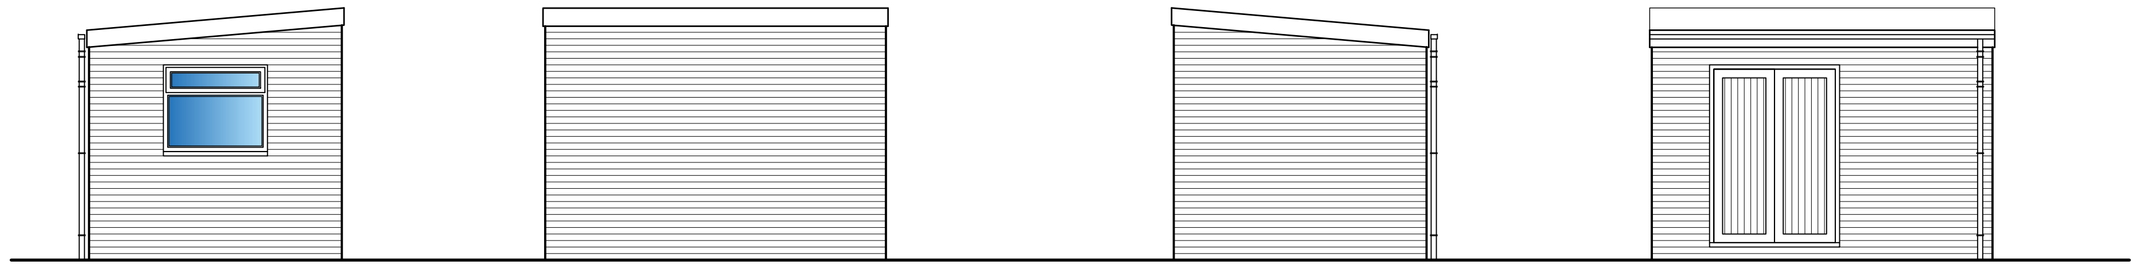

West Elevation **South Elevation** **East Elevation** **North**

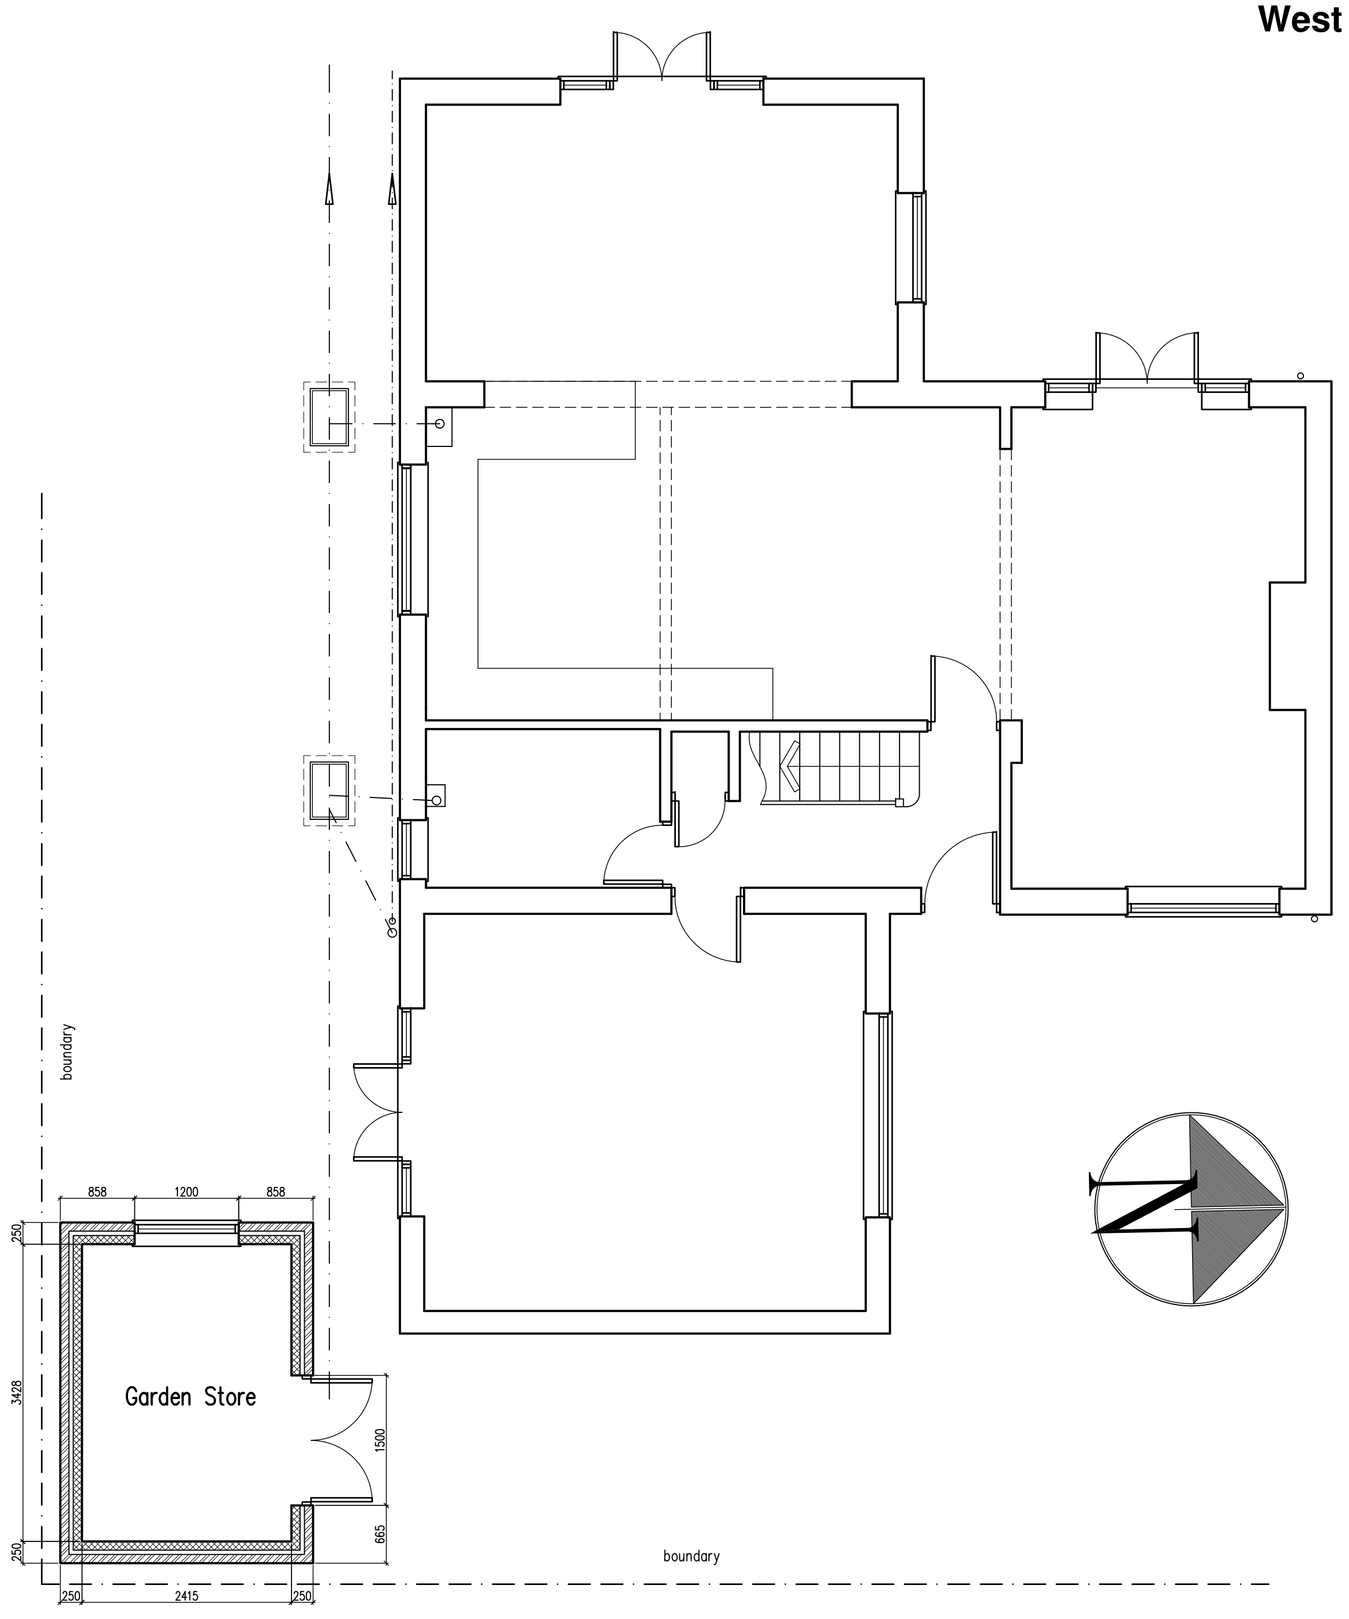

Proposed Ground Floor Plan

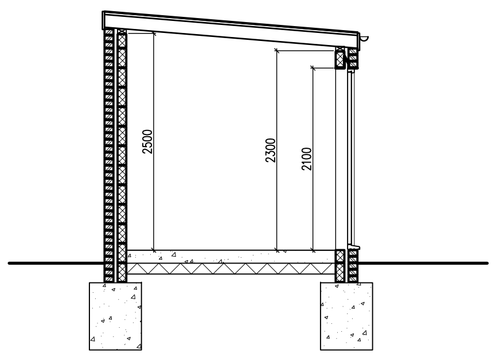

Typical Section

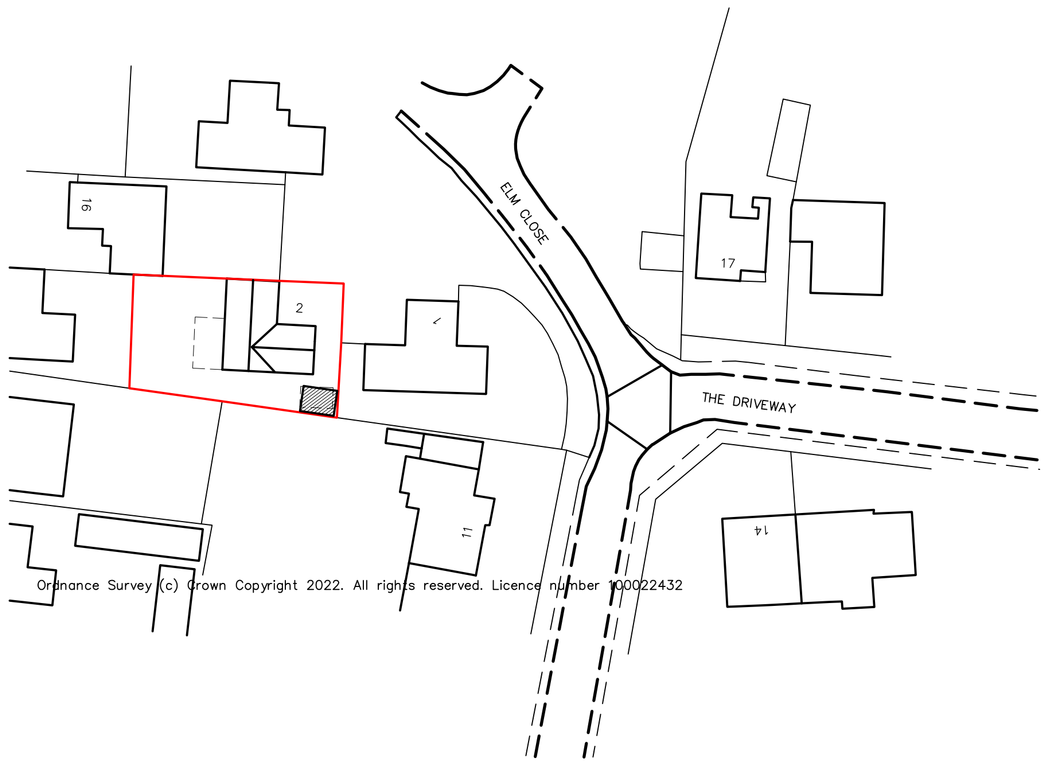

Block Plan 1:500

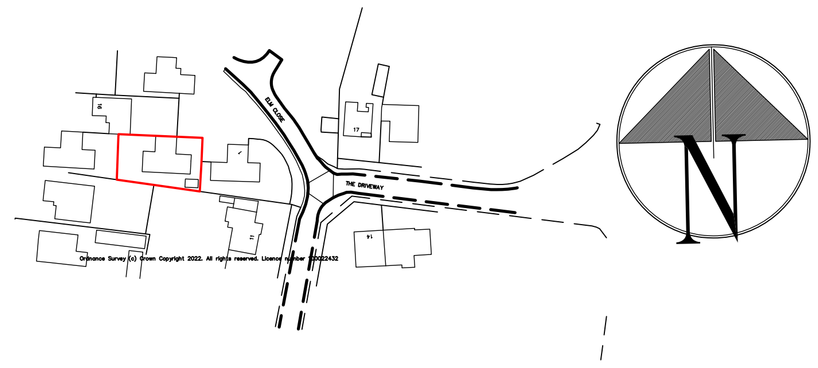

Location Plan 1:1250

10m 20m 30m 40m
1:500 Scale Bar

10m 20m 30m 40m 50m
1:1250 Scale Bar

1m 2m 3m 4m 5m 6m 7m 8m 9m 10m
1:50 Scale Bar

Proposed Garden Store at: 2 Elm Close, Shoreham-By-Sea

rja Planning & Building Consultants Ltd.
1st Floor
10 High Street
Shoreham-By-Sea
West Sussex BN43 5DA
t: 01273 467297 mob: 07971 375739
e: rex@rjapbc.co.uk web: www.rjapbc.co.uk

Chartered Institute of Architectural Technologists

PROJECT: 2 Elm Close, Shoreham-By-Sea, West Sussex		
DRAWING TITLE: Proposed Floor Plans & Elevations		
CLIENT: Mr & Mrs P. Methold	DWG NO: 22886-05	REVISION:
SCALE: 1:50	DATE: 09.01.23	DRAWN: rex