
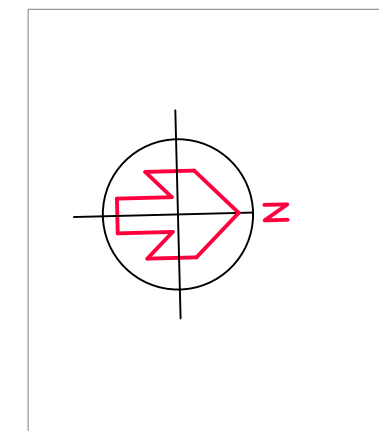
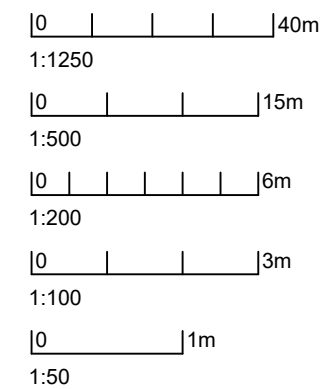


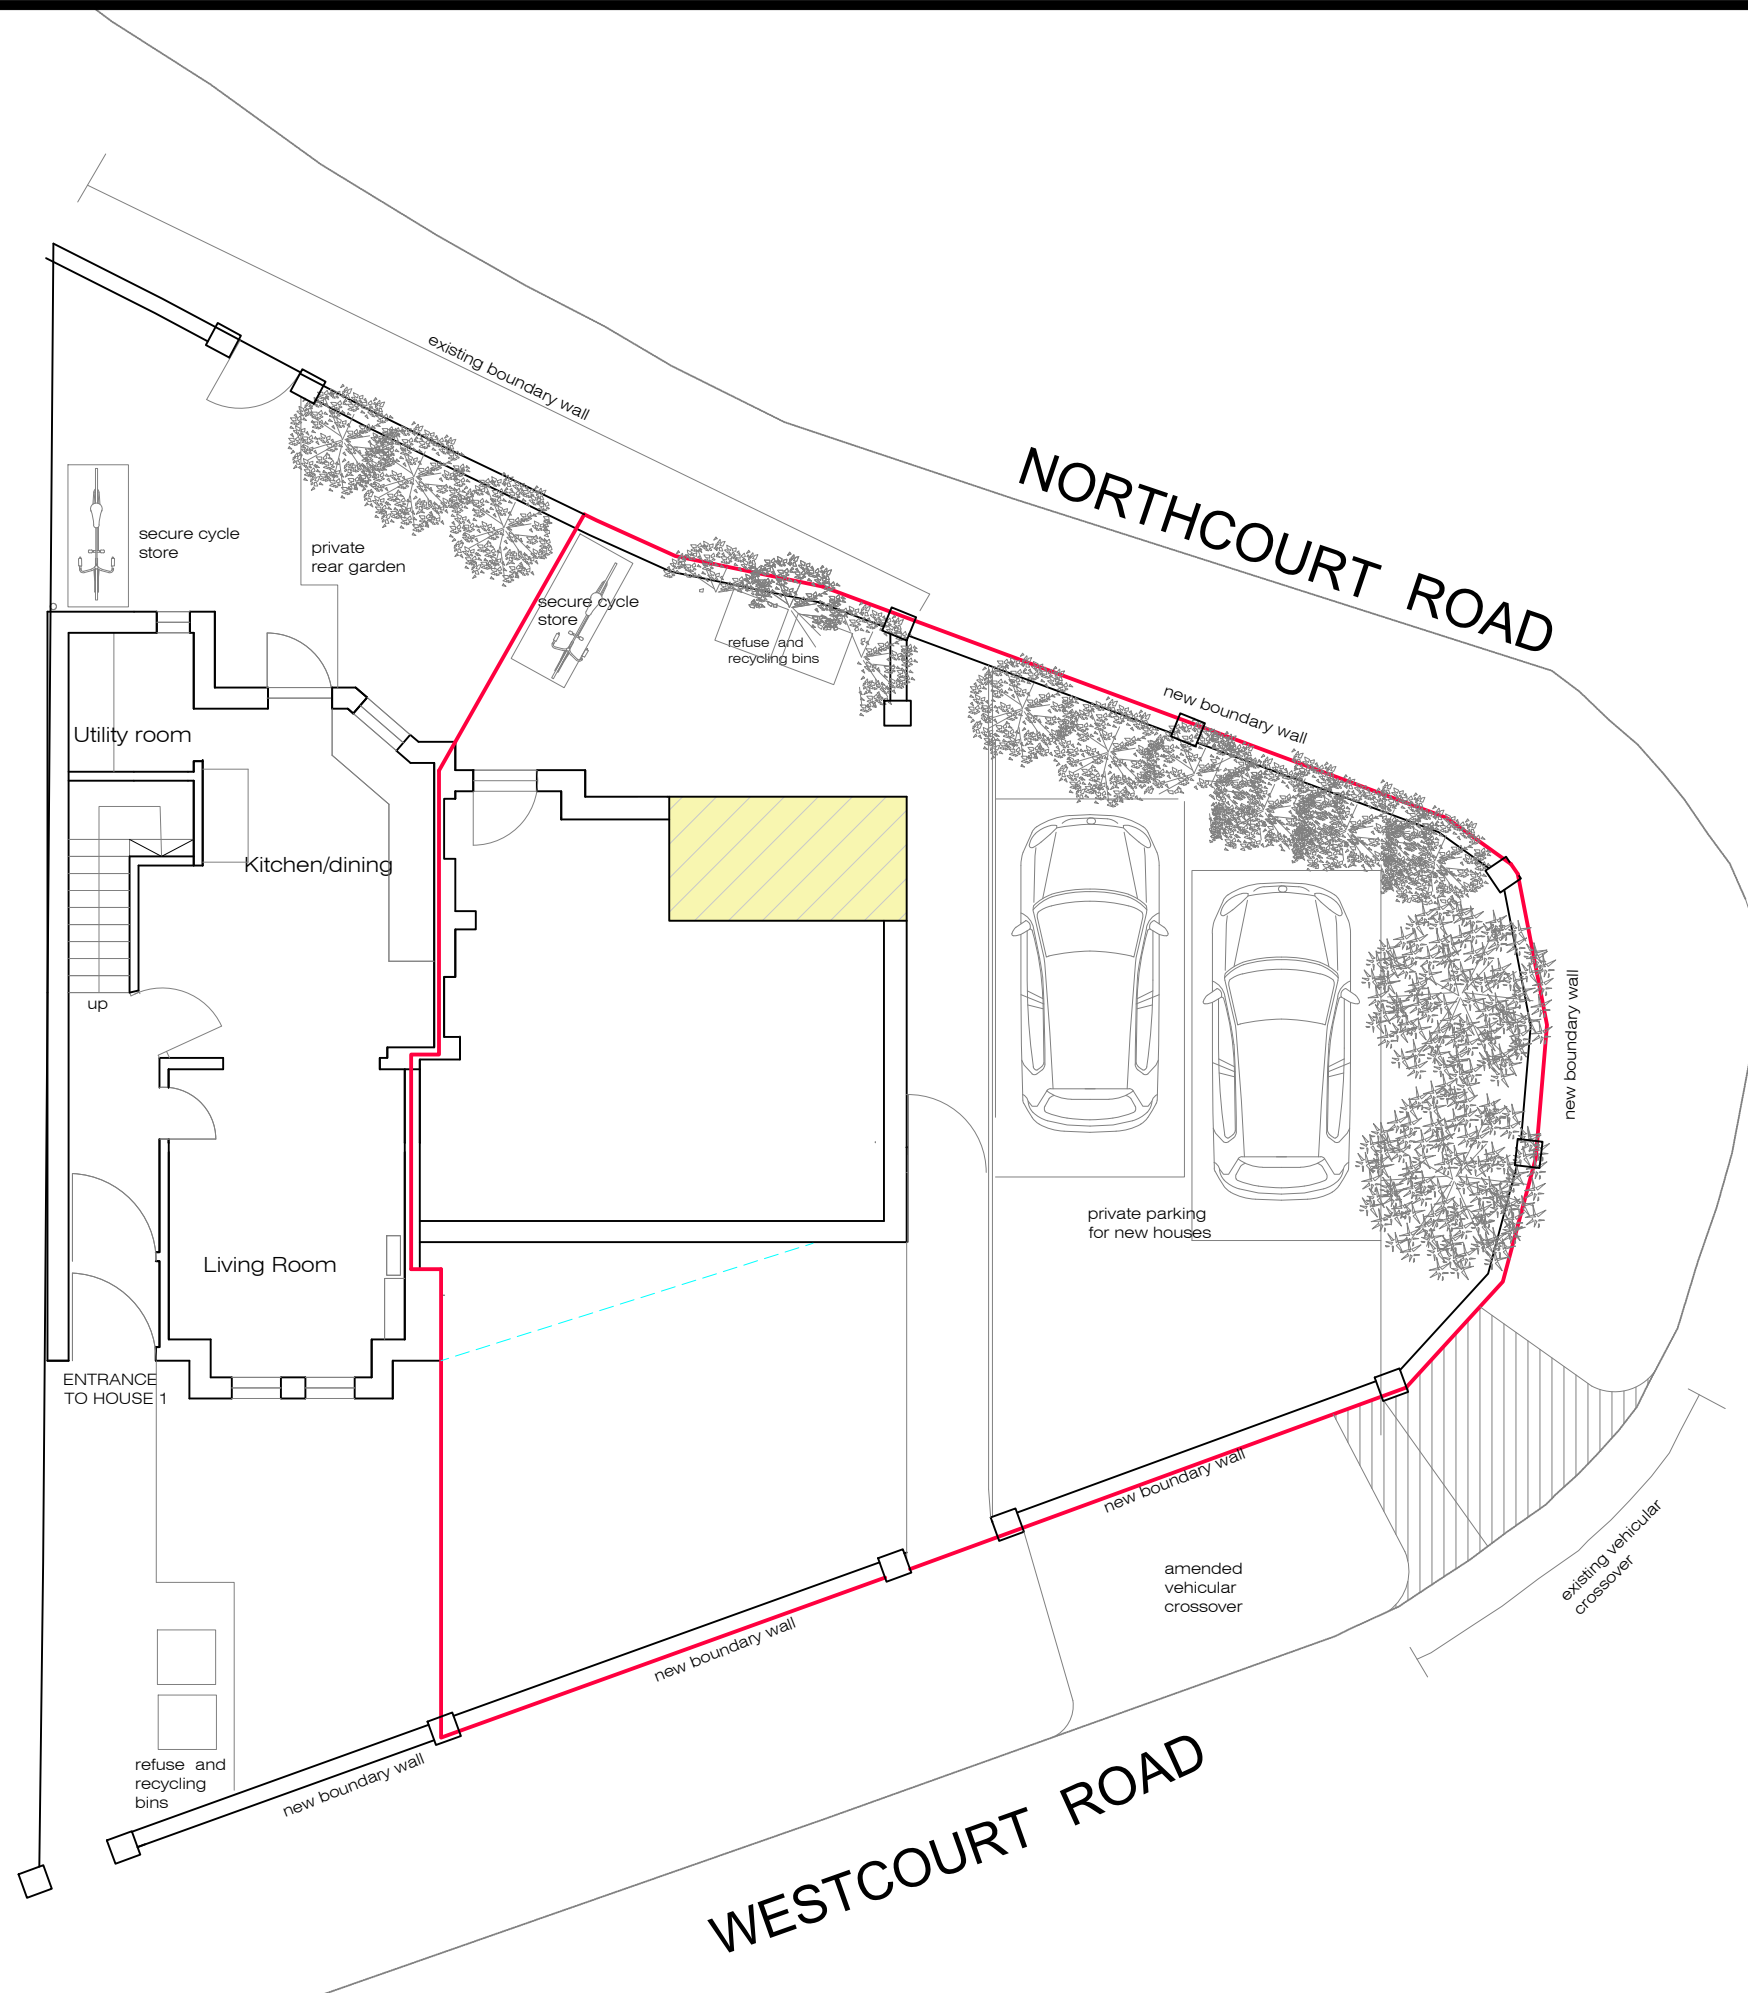

DVD Building Design
Flat E2
Belvedere
152-158 Dyke Road
Brighton
BN1 5PA

07976 410454

Revision
c parking moved away from Western boundary
with additional hedge landscaping

Client
Isso Investments

Project
proposed two storey rear
extension
119 Westcourt Road
Worthing BN14 7DP

Drawing
site layout plan

Issue Date 25.10.2024	CHL drawing ref. 2024-16-08c
Scale 1:100@A3	