SCALE 1:250
PLAN EC 3

SUBJECT TO CONDITIONS
CONSENT GRANTED
2 3 JUN 2008
WORTHING BOROUGH COUNCIL

WB 1 09/0870/OUT
TP REF No.
DEPOSITED 18/9/09
BOROUGH OF WORTHING

Planting to be removed:

NOTES

HEDGEROW 1. - mixed vegetation consisting mainly of:
leylandii, golden leylandii, laburnum, bay, holly, bramble, beech sapling, privet, cypress.

HEDGEROW 2. - mixed vegetation consisting mainly of:
beech, sycamore, laurel, ribes, holly, privet, bay, hawthorn, bramble, hebe, cypress, yew, apple.

Individual trees:
numbers 1 – 6 small fruit trees
7 – quince

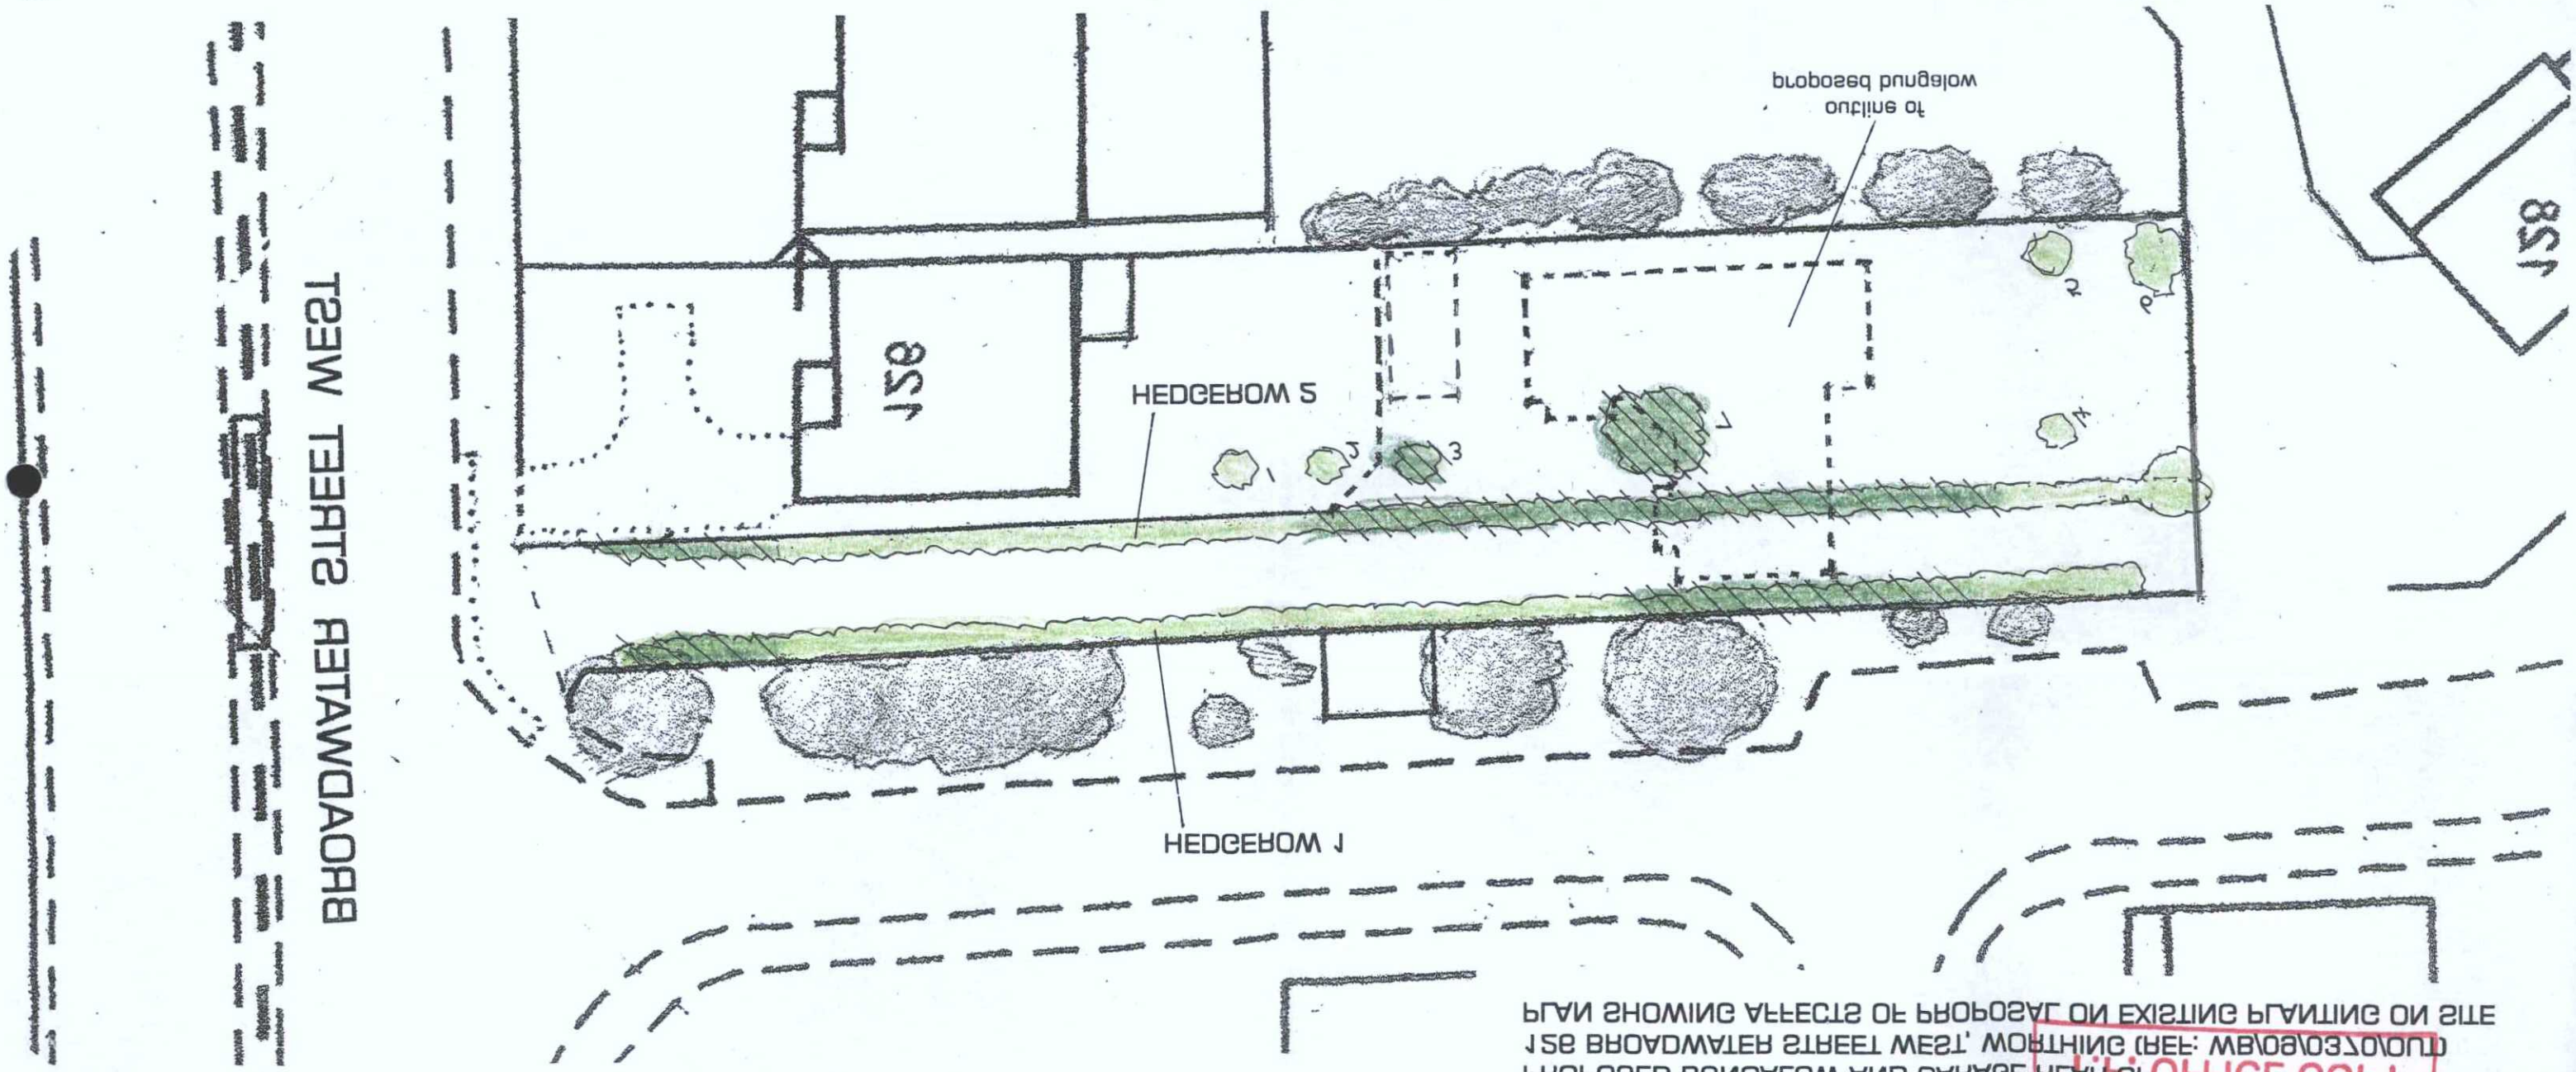

PROPOSED BUNGALOW AND GARAGE REAR OF
128 BROADWATER STREET WEST, WORTHING (REF: WB/09/0370/OUT)
PLAN SHOWING AFFECTS OF PROPOSAL ON EXISTING PLANTING ON SITE

T.P. OFFICE COPY