PLAN EC 2

LAYOUT PLAN and ELEVATIONS scale 1:100

MR 1 Od 0.3.10/out
TP REF. No.
DEPOSITED 9/2/04
BOROUGH OF WORTHING
SUBJECT TO CONDITIONS
CONSENT GRANTED
2 3 JUN 2008
WORTHING BOROUGH COUNCIL

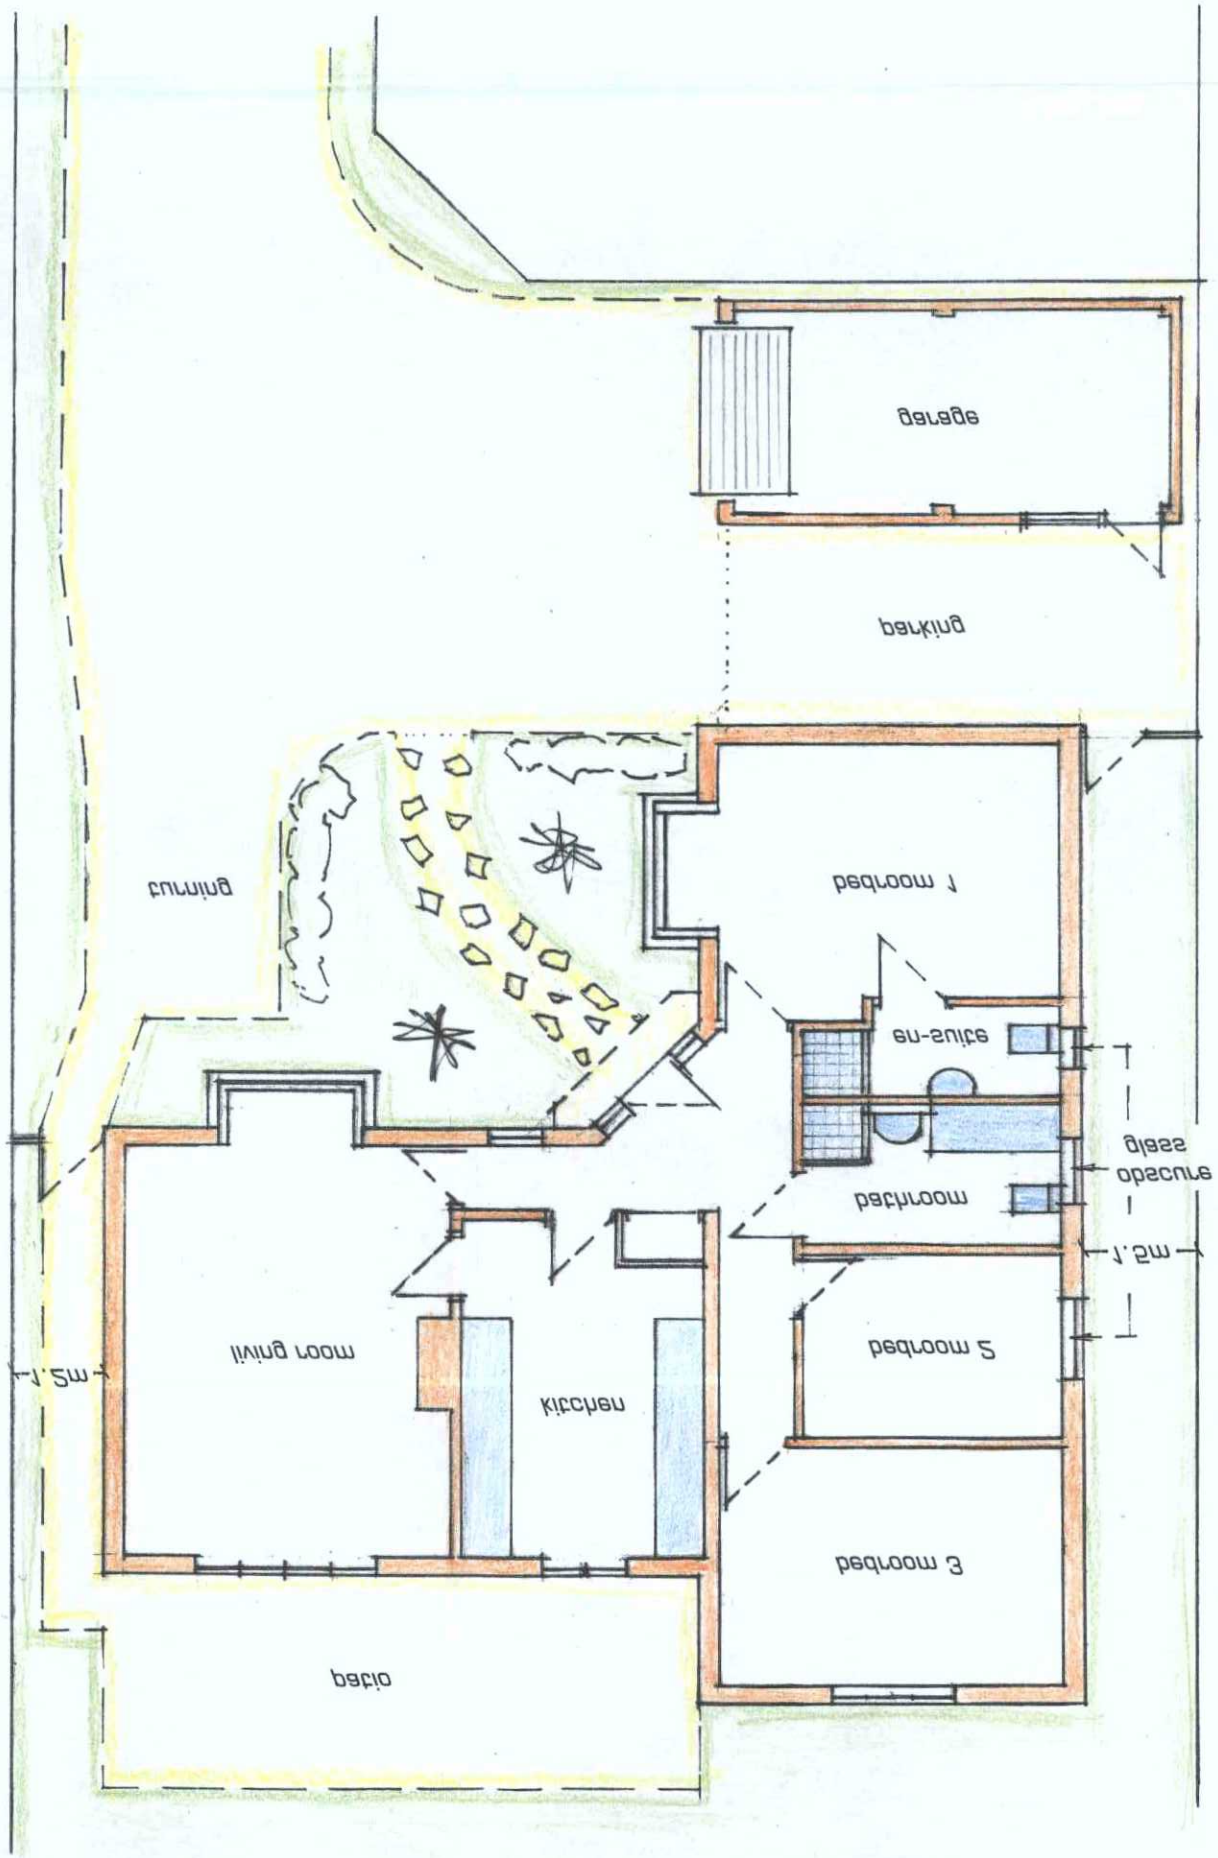

WEST ELEVATION

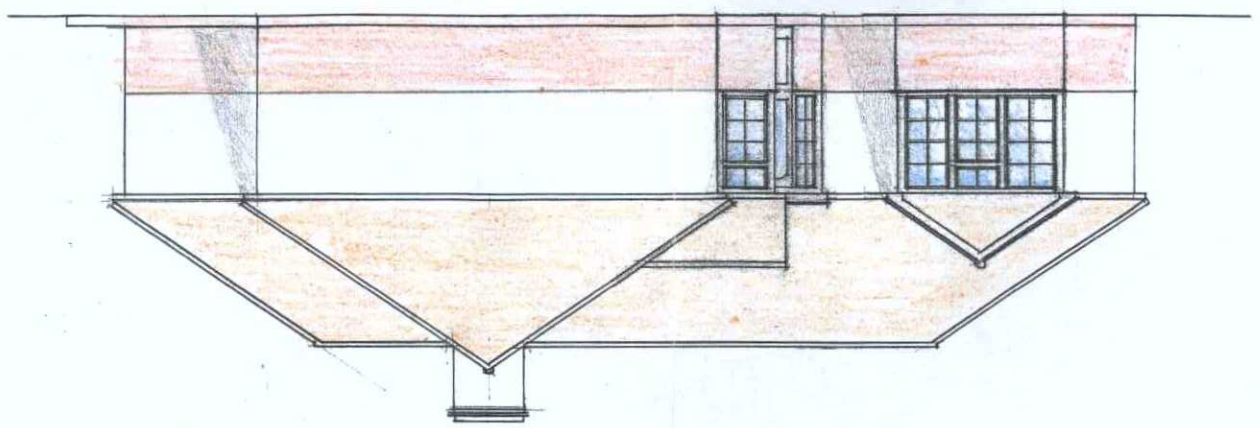

SOUTH ELEVATION

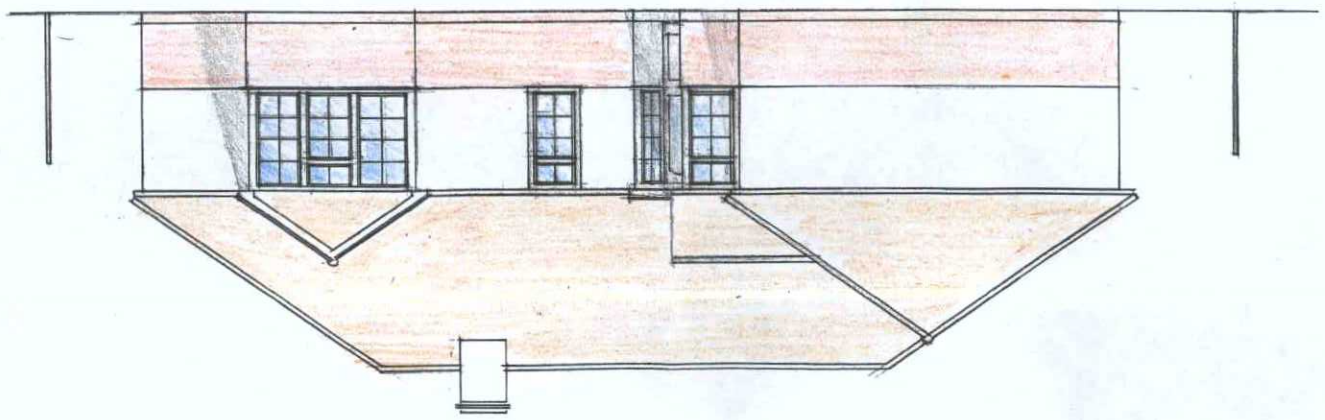

FOR ILLUSTRATIVE PURPOSES ONLY

T.P. OFFICE COPY