




Existing Front (North) Elevation (Scale 1:100)

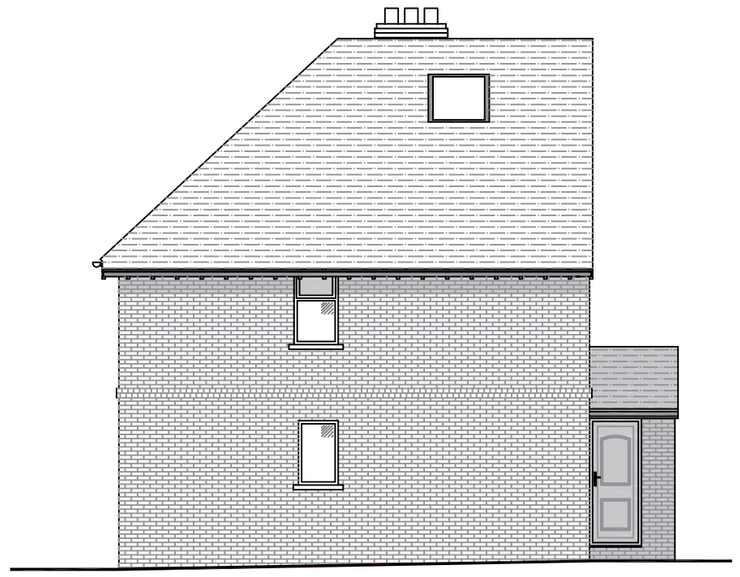


Existing Side (East) Elevation (Scale 1:100)

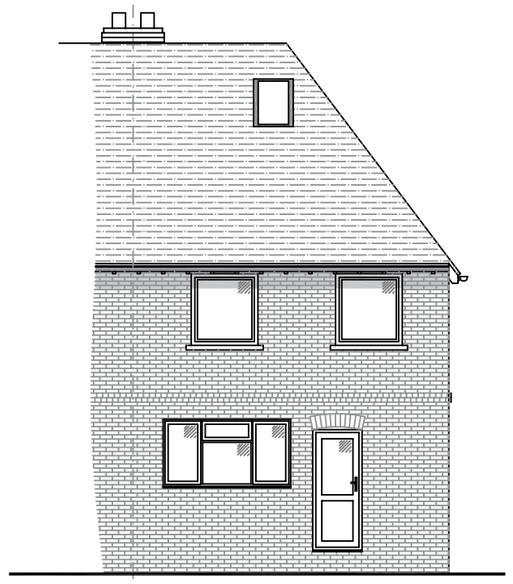


Existing Rear (South) Elevation (Scale 1:100)

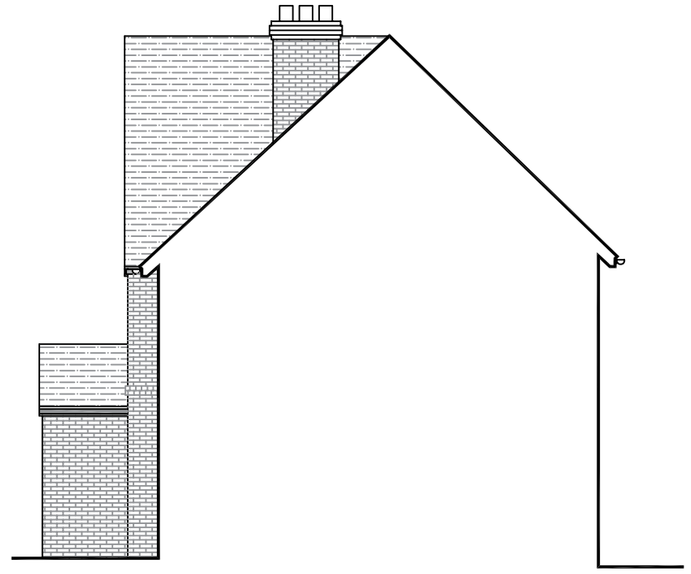


Existing Side (West) Elevation (Scale 1:100)

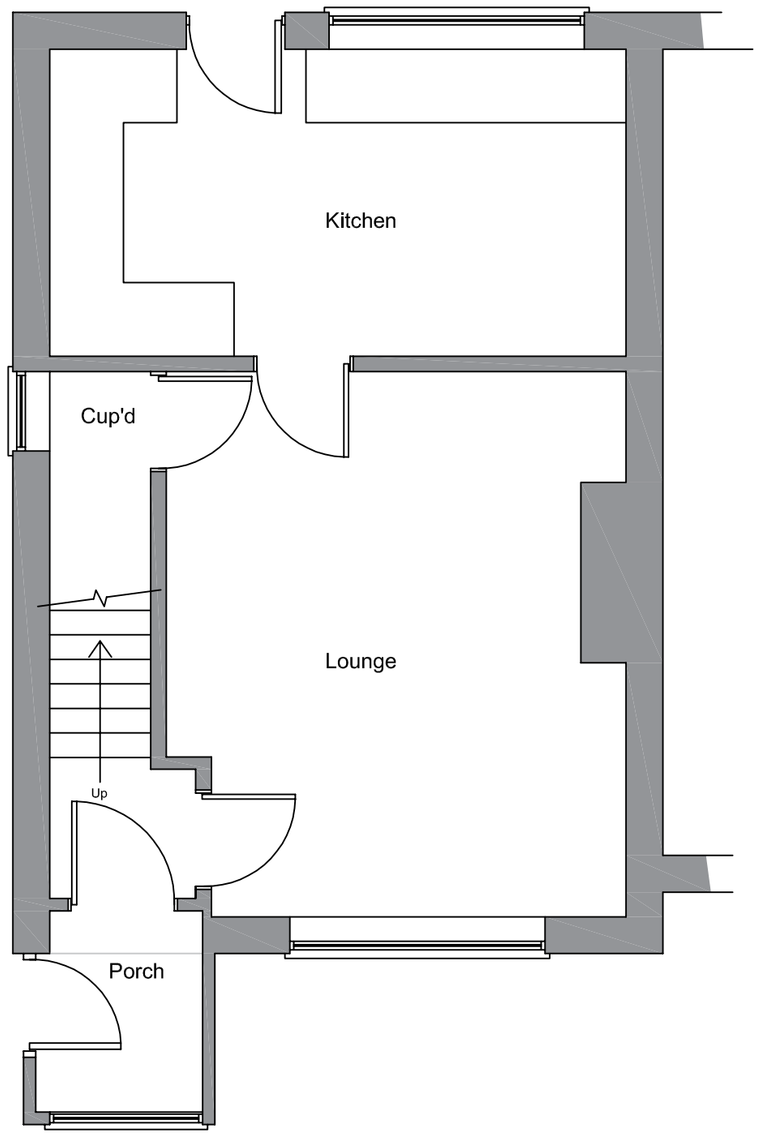


Exsiting Ground Floor Plan (Scale 1:50)

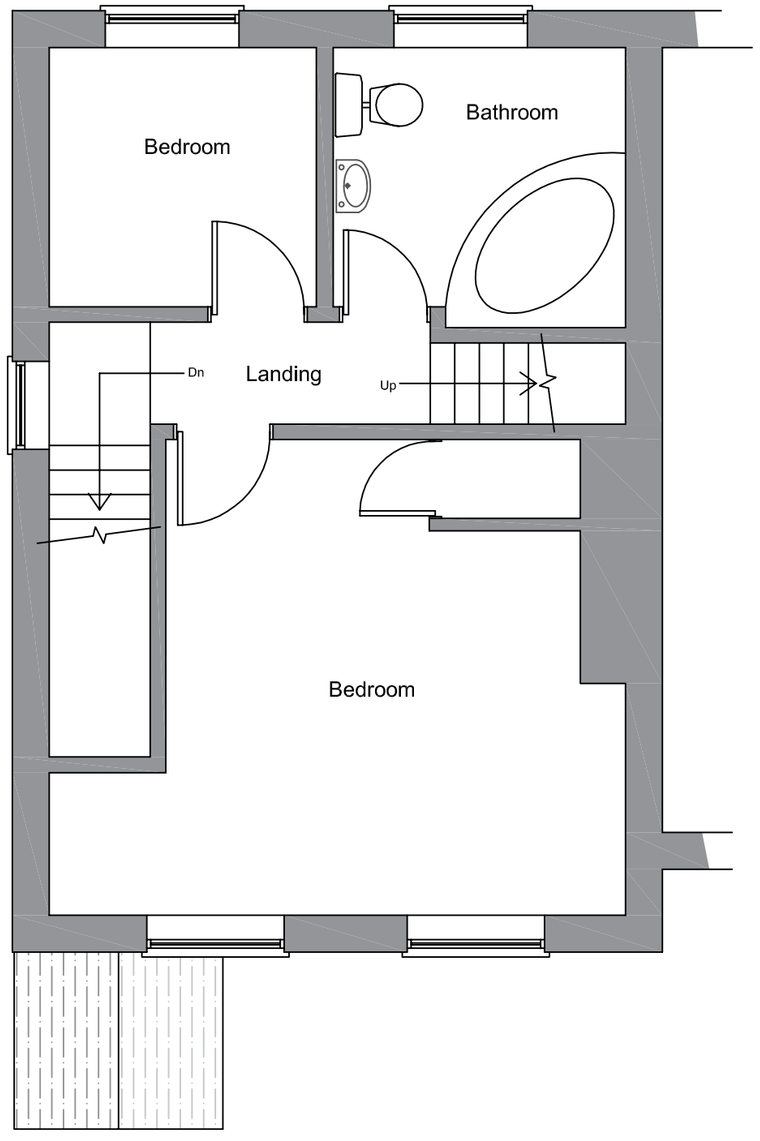

Existing First Floor Plan (Scale 1:50)

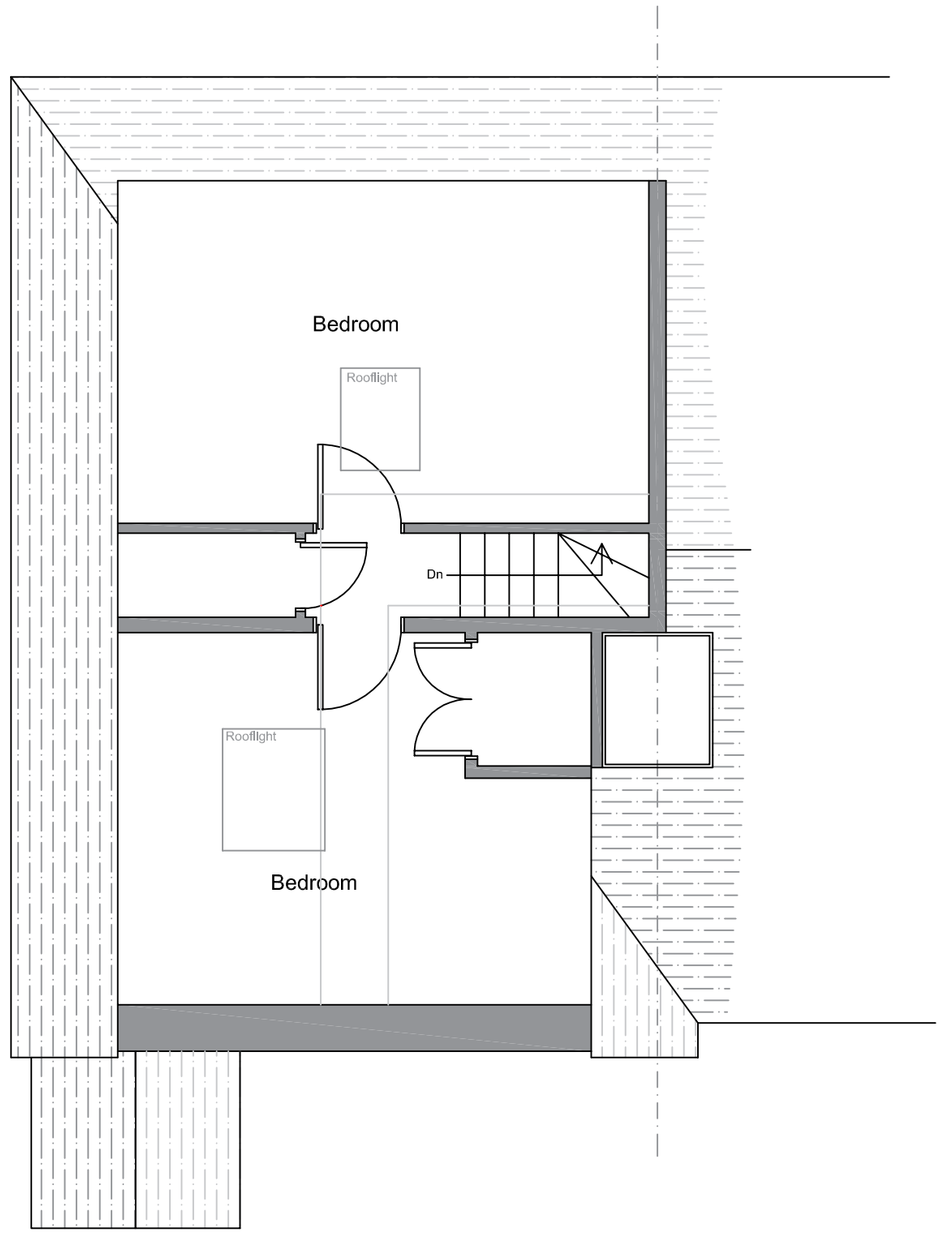

Existing Second Floor Plan (Scale 1:50)

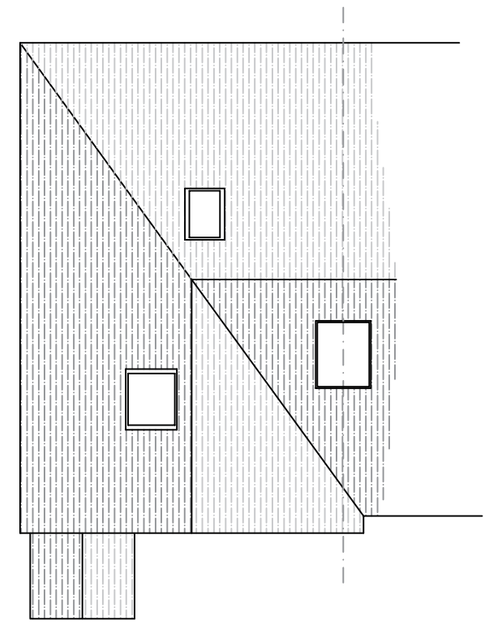

Existing Roof Plan (Scale 1:100)



Scale Bar (1:50)
0m 5m

Scale Bar (1:100)
0m 5m 10m

A	Nov 20	Existing rooflights added to the floor plan

revisions

DOWNSVIEW
ASSOCIATES
Chartered Surveyors

Little Acorns, Hampers Lane, Storrington,
West Sussex, RH20 3HZ
Tel: 01903 740387 Mob: 7525 844985
Email: mail@downsview-surveyors.co.uk

RICS

address
17 Pevensll Drive
Sompting
Lancing
West Sussex

project
Proposed lifting of existing hip to a gable and rear dorma

title
Existing Layouts and elevations

scale:	date:	revision:
As noted @ A2	Oct 2020	A

drawing number
2020.290.01