



Proposed Front (North) Elevation (Scale 1:100)

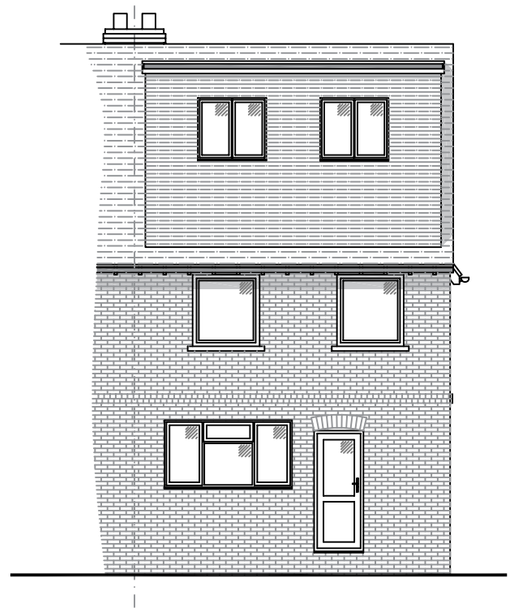


Proposed Side (East) Elevation (Scale 1:100)




Proposed Rear (South) Elevation (Scale 1:100)

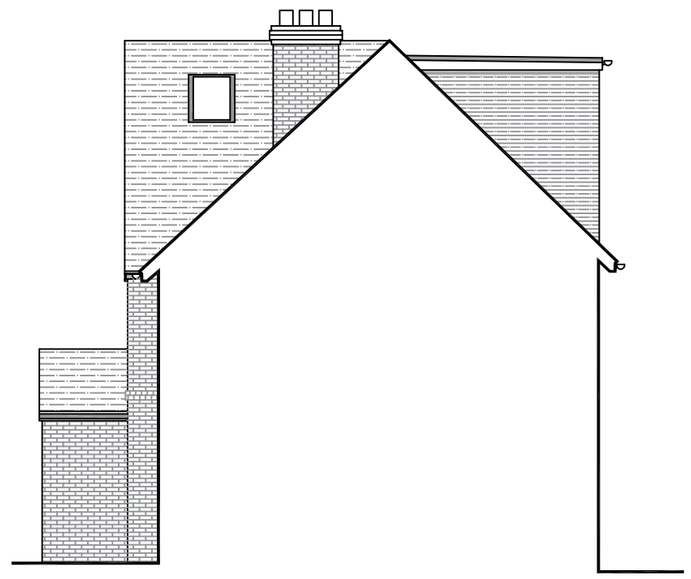


Proposed Side (West) Elevation (Scale 1:100)

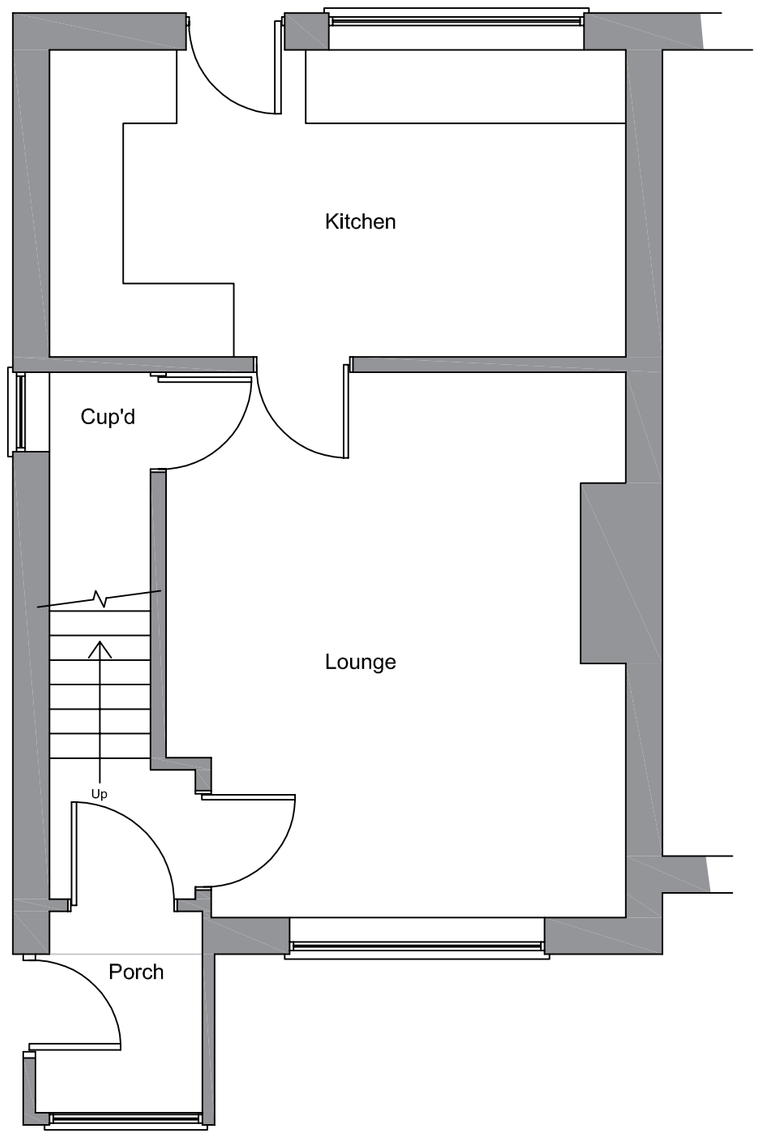


Proposed Ground Floor Plan (Scale 1:50)

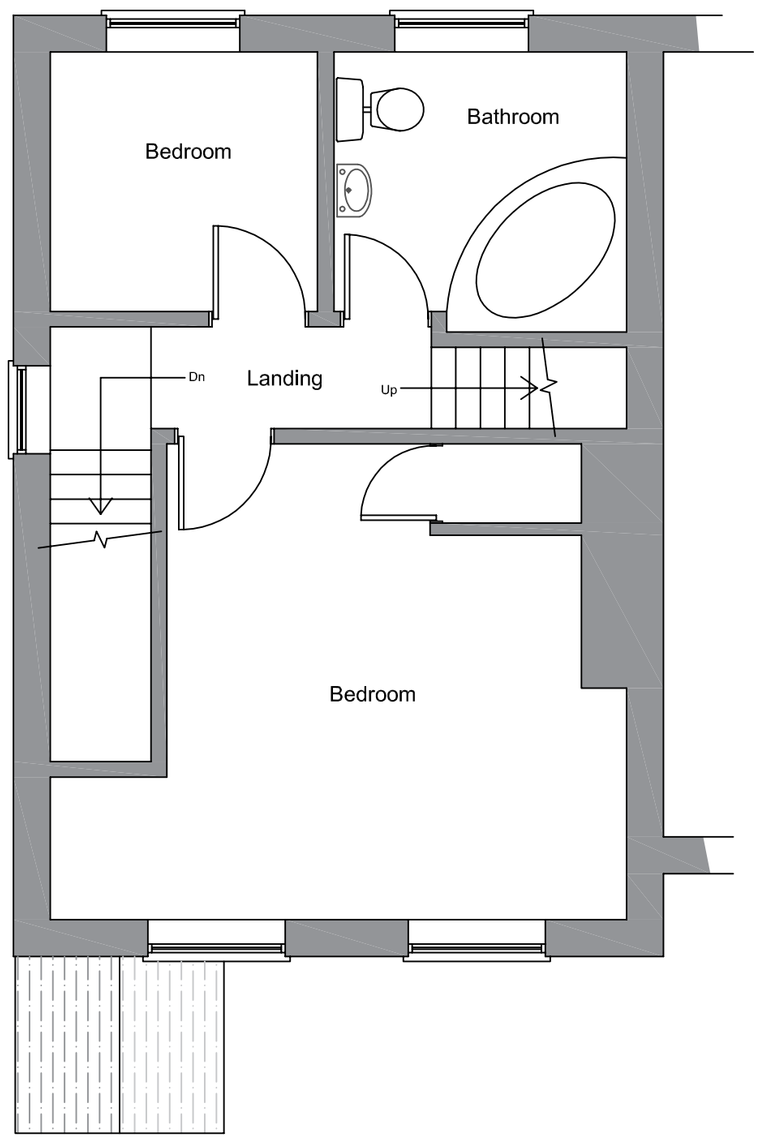

Proposed First Floor Plan (Scale 1:50)

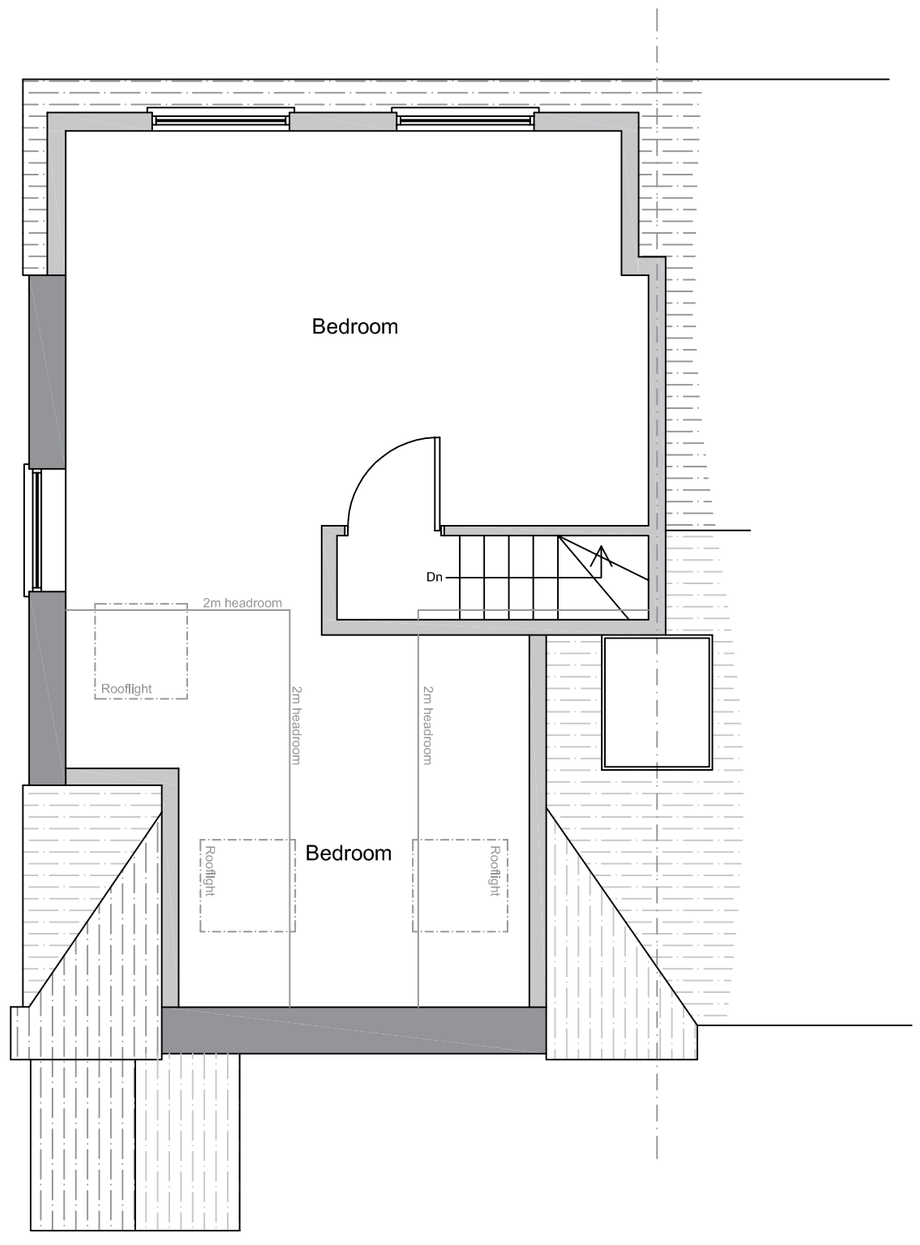

Proposed Second Floor Plan (Scale 1:50)

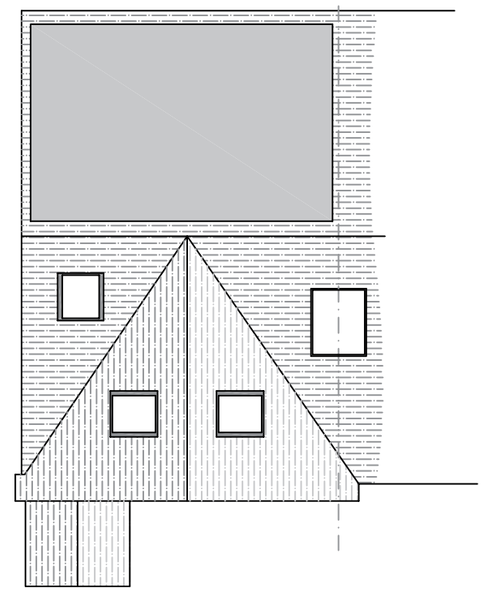

Proposed Roof Plan (Scale 1:100)

Scale Bar (1:50)
0m 5m

Scale Bar (1:100)
0m 5m 10m

revisions

DOWNSVIEW ASSOCIATES
Chartered Surveyors
Lillie Acorns, Hampers Lane, Storrington, West Sussex, RH20 3HZ
Tel: 01903 740267 Mob: 7525 844965
Email: mail@downsview-surveyors.co.uk
RICS

address
17 Peverill Drive
Sompting
Lancing
West Sussex

project
Proposed lifting of existing hip to a gable and rear dorma

title
Proposed Layouts and elevations

scales: As noted @ A2
dates: Oct 2020
revisions:

drawing number
2020.290.02