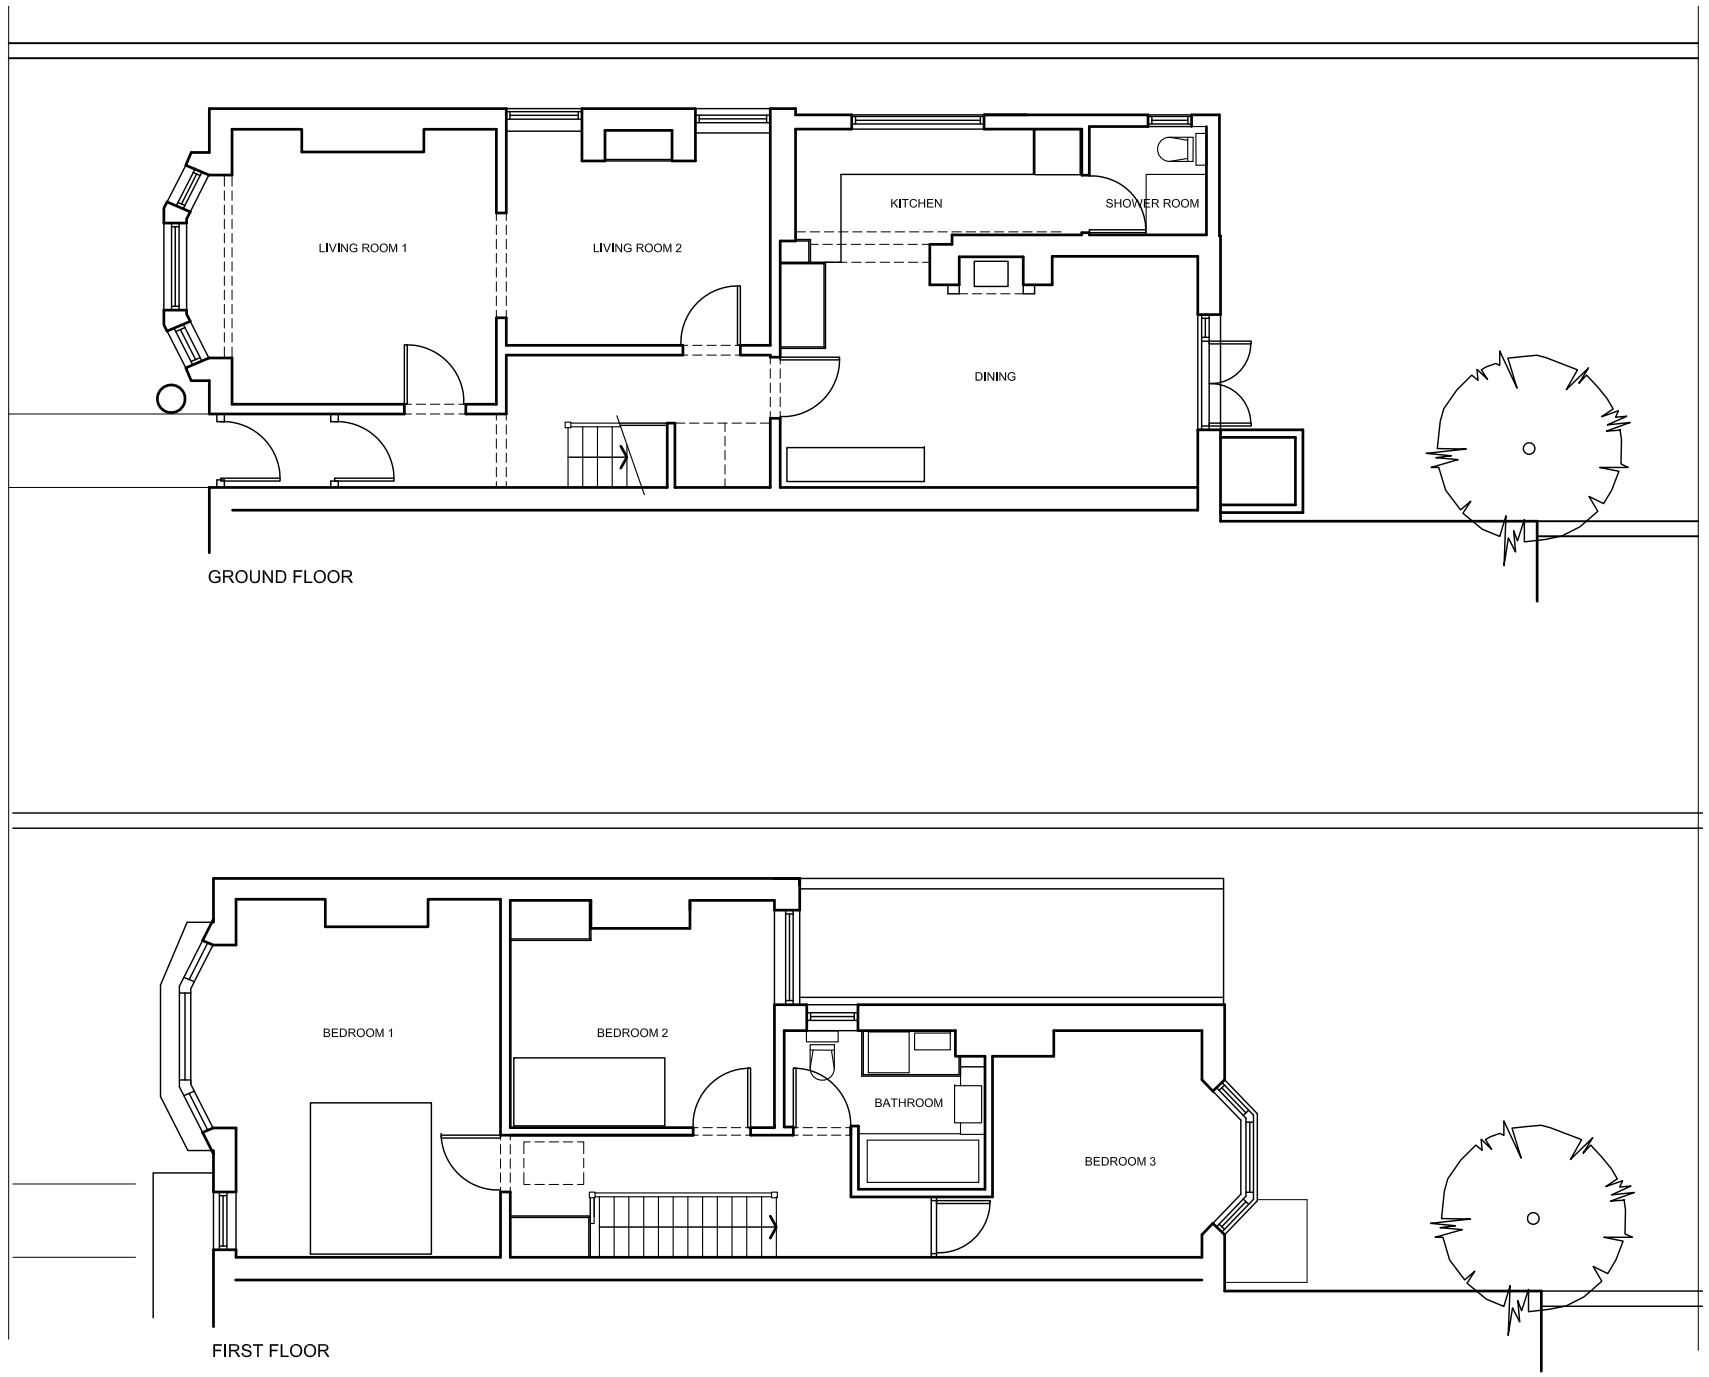

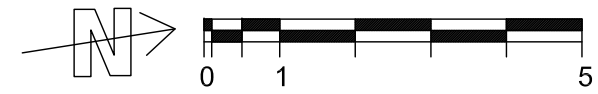

Client
G&J ROSENBERG

Job Title
5 ROSSLYN ROAD
SHOREHAM
BN43 6WL

Drawing Title
EXISTING PLANS

Drawing Status
FOR PLANNING

Drawn By

Checked By
LT

Scale
1:100 @ A3

Date
FEB 2019

Drawing No.
2712 - 02

Rev.
-

Revisions

Rev.	Date.	Descriptlon
-		

All slte dlmenslons and levels to be verlfled by contractors and subcontractors on site prlor to manufacture
Do not Scale from this drawing
To be read in conjunction with all other drawings and contract documentation
Contractor to refer to all relevant consultants and engineers drawings throughout the course of the works All works to comply to local authority requlrements
Any errors, dimensional discrepancies or omissions to be reported to Inature prlor to manufacture
Drawing is for design intent only

inature
architecture & design

www.inature.co.uk
T. 0207 223 8100
T. 01273 710 056

© inature