Copyright (c) 2022

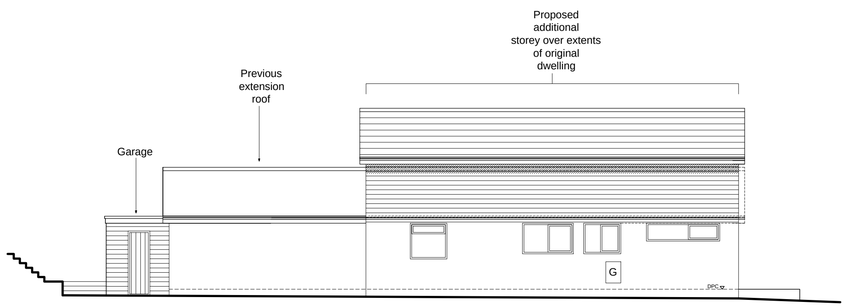

Side (West) Elevation 1:100

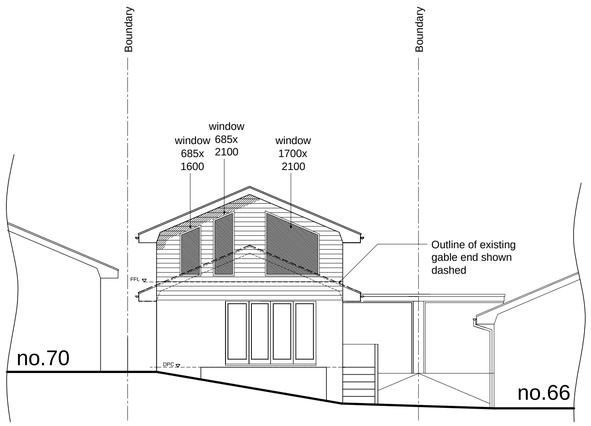

Front (South) Elevation 1:100

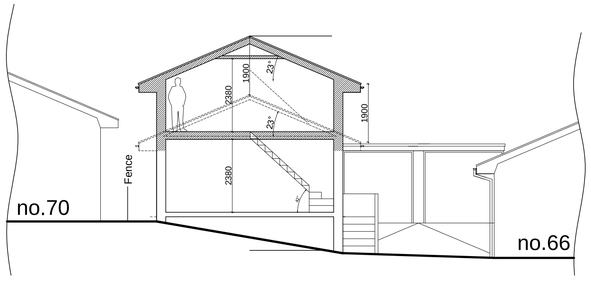

Simple Section A/A 1:100

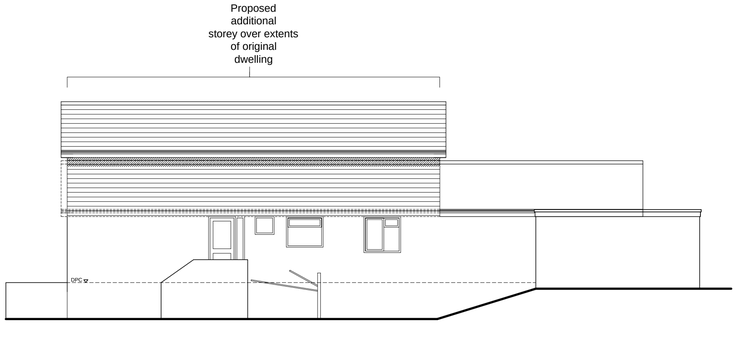

Side (East) Elevation 1:100

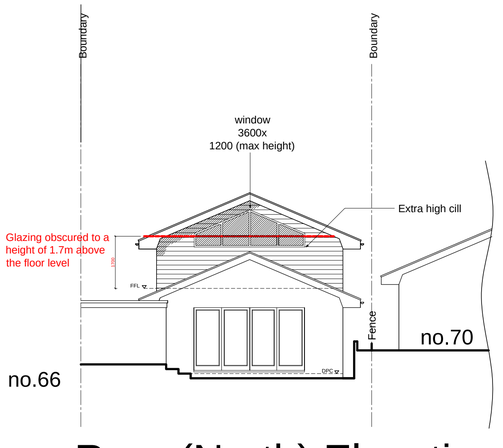

Rear (North) Elevation 1:100

NOTE:
The contractor is to check all site dimensions and levels before work starts. Report any discrepancies.

This drawing must be read with and checked against all structural and other specialist drawings, specifications and bills of quantities. Report any discrepancies.

The contractor is to comply with all current British Standards and Building Regulations whether or not specifically stated on these drawings.

This drawing has been produced for Mr Ross & Miss Arscott and is intended as part of 'PLANNING' stage and is not intended for use by any other person or for any other purpose.

ITEMS SHOWN DASHED
TO BE REMOVED

1m 2m 3m 4m 5m
1:100 Scale Bar

1m 2m 3m 4m 5m
1:50 Scale Bar

PLANNING STAGE

Rev.	Date	Description	By
A	May '22	Revised for Planning	-

Client
Mr Ross and Miss Arscott

Project
Alterations To:
68 Slonk Hill Road
Shoreham-by-Sea

Drawing Title
Elevations & Simple Section as Proposed

Copyright (c) 2022 of:
Sussex Architectural Services
Wicket View
Cuckfield Lane
Warninglid
West Sussex
Tel:(01444) 461355
Email: info@sussexarchitecturalservices.co.uk

Scale 1:100, 1:50 @ A1
Date March 2022
Drawn -
Drawing Number 22-109 04 A