0m 0.4m 0.8m 1.2m 1.6m 2m

VISUAL SCALE 1:20 @ A1

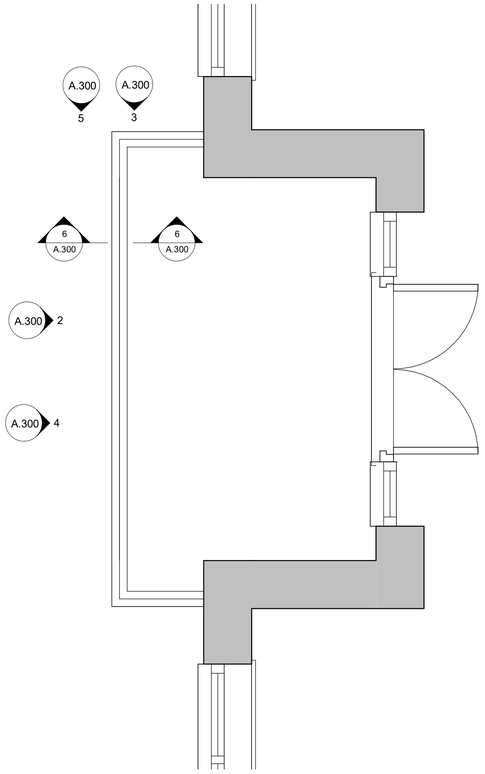

1 EXISTING AND PROPOSED RAILING PLAN
1 : 20

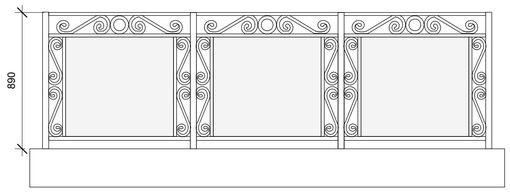

2 EXISTING RAILINGS FRONT
1 : 20

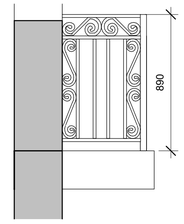

3 EXISTING RAILINGS SIDE
1 : 20

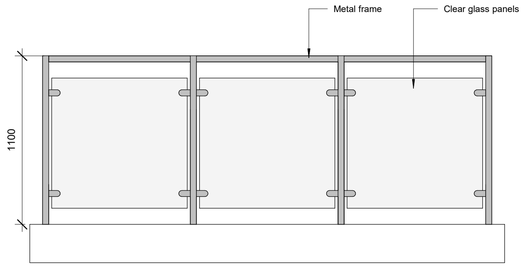

4 PROPOSED RAILING FRONT
1 : 20

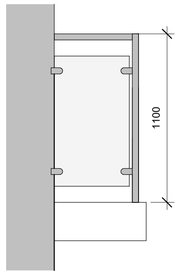

5 PROPOSED RAILINGS SIDE
1 : 20

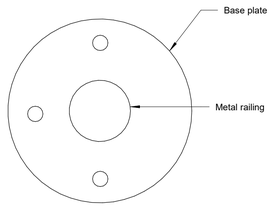

6 FIXING DETAIL
1 : 2

0m 0m 0.1m 0.1m 0.2m 0.2m

VISUAL SCALE 1:2 @ A2

Rev	Description	Date

KRONA DESIGN
ARCHITECTURE AND INTERIOR DESIGN

4 Union Place | Worthing | BN11 1LG
info@kronadesign.co.uk
kronadesign.co.uk
01903 256150

PROJECT
New Replacement Balcony Railings

ADDRESS
Parham Court
Grand Avenue
Worthing
BN11 5AH

TITLE
Existing & Proposed Railing Details

CLIENT
Parham Court Limited

DRAWN	STATUS	DATE
JLB		01/08/25

SCALE (@ A1)	PROJECT NUMBER
As indicated	KD.1738

DRAWING NUMBER	REV
A.300	A

© KRONA DESIGN