
C.R.BARROW & ASSOCIATES LTD

STRUCTURAL & ARCHITECTURAL TECHNICIANS.

DATE FEB25 SHEET: 2 . 2 WEALD PLACE SALVINGTON.

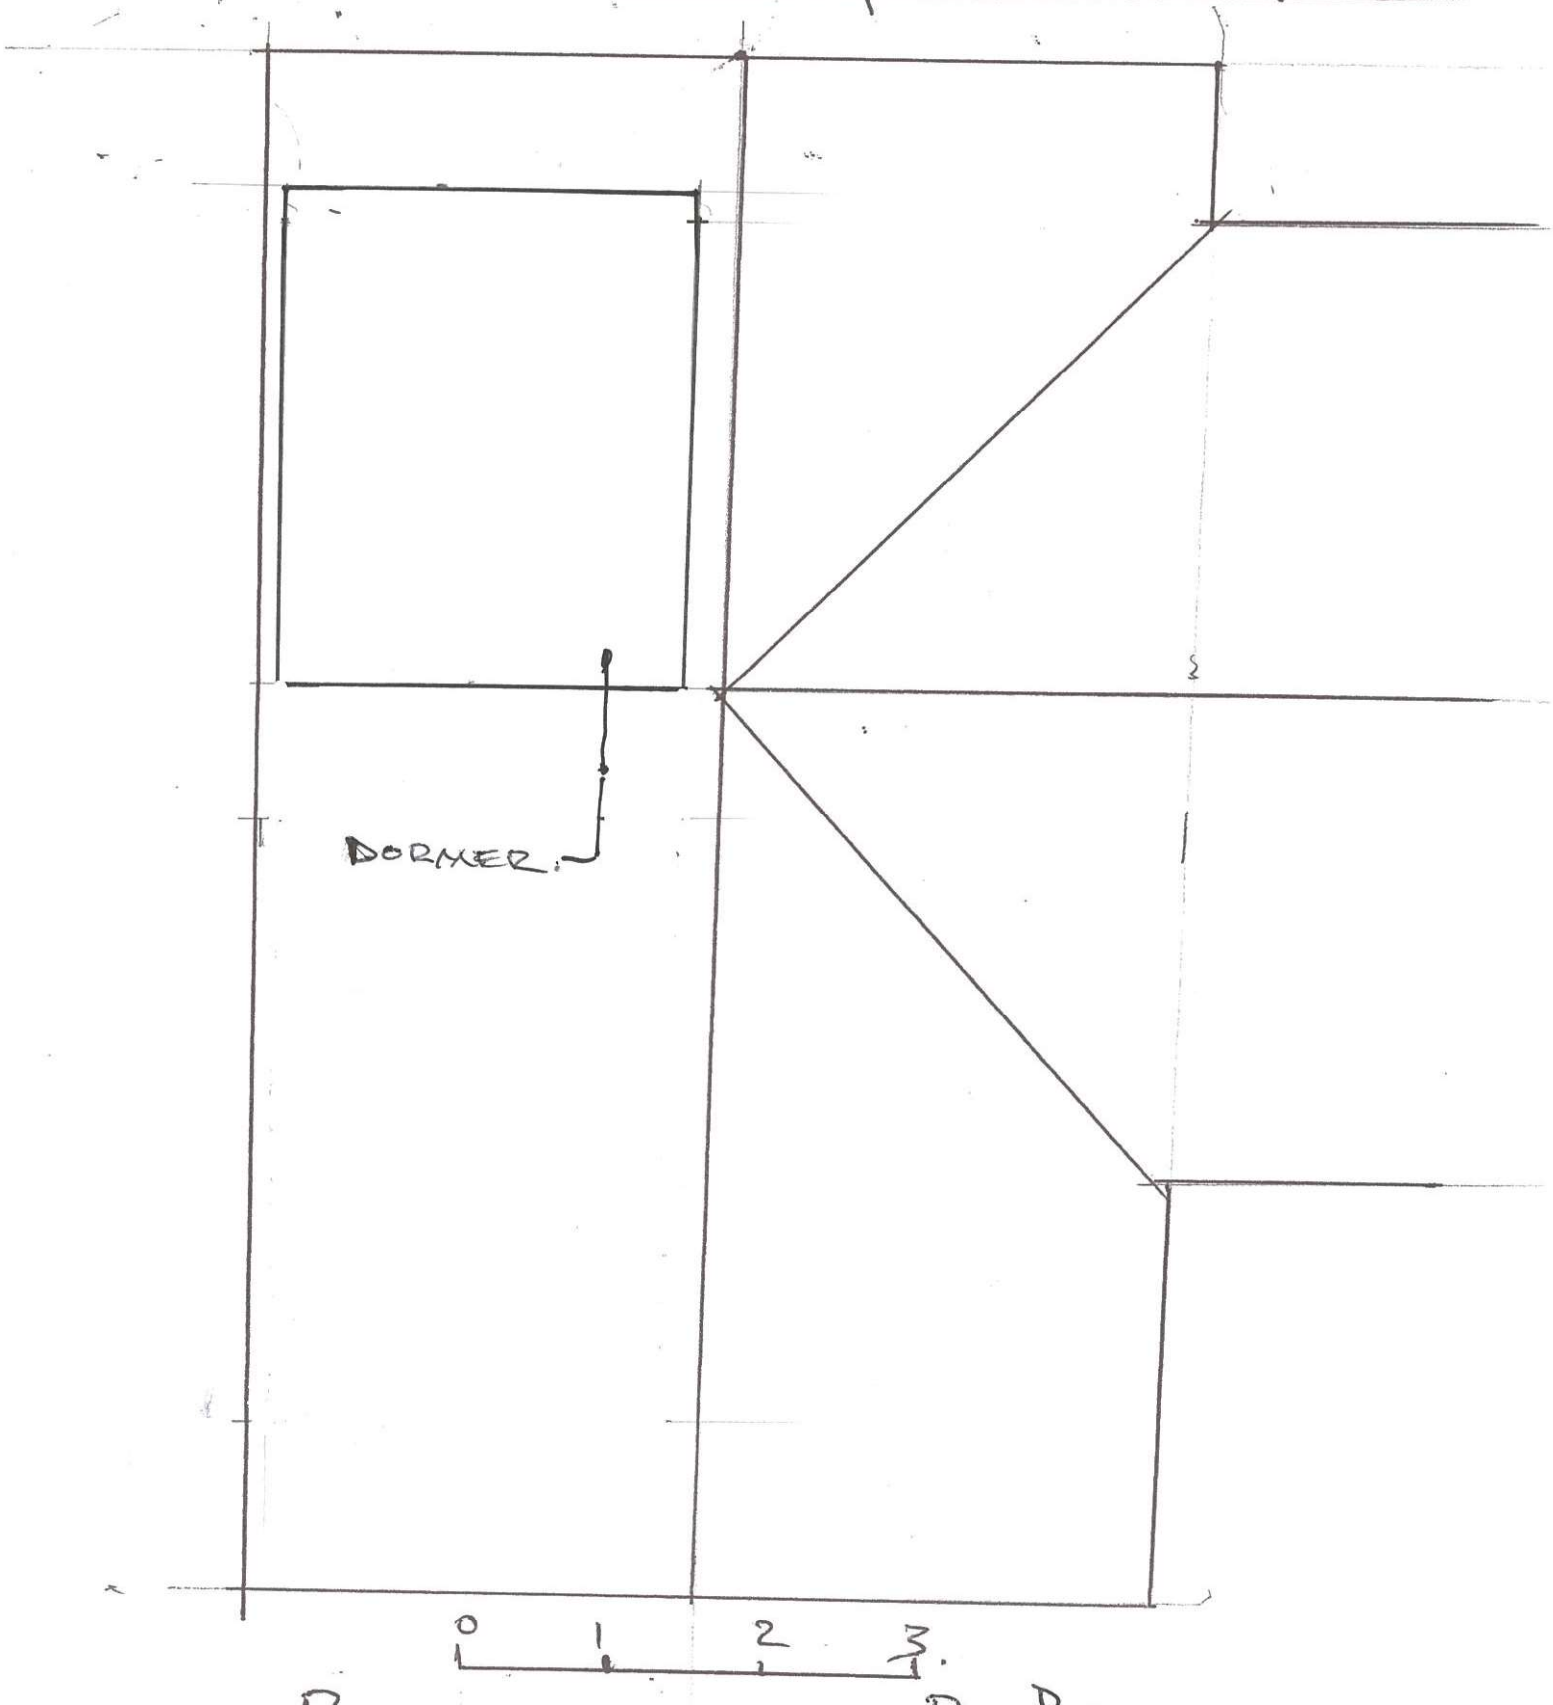

ROOF PLAN AS PROP^D.
1:50 @ A4.