AMENDMENT

ADUR & WORTHING
PLANNING SERVICES

PLAN	AWDM/0655/16
DATE VALID	Rec'd 8/6/16

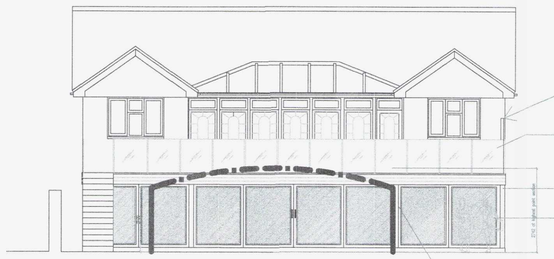

OBSCURED SIDE GLAZED SCREENING FOR PRIVACY 1.8m high all fixing calculated by engineer for safety

Frameless glazed balcony as engineers details

Steel posts and beams bearing on new linked raft foundation as SE details

Powder coated aluminium sliding door sets opening configurations to be confirmed

Outline of Telescopic swimmingpool enclosure

2742mm at its highest section point which slides towards house
Only 2.5m high at beach end of rear garden

South Facing (rear) Elevation

1m 2m 3m 4m 5m 6m 7m 8m 9m 10m

1:100 Scale Bar

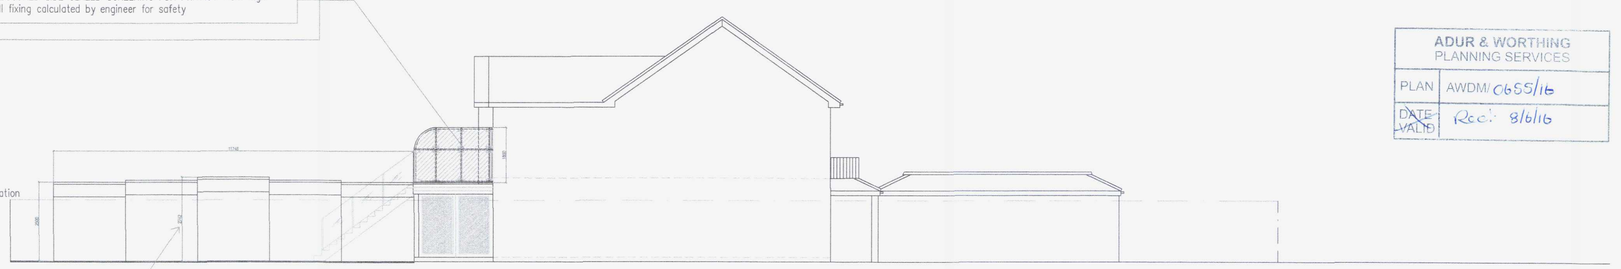

East Facing (side) Elevation

1m 2m 3m 4m 5m 6m 7m 8m 9m 10m

1:100 Scale Bar

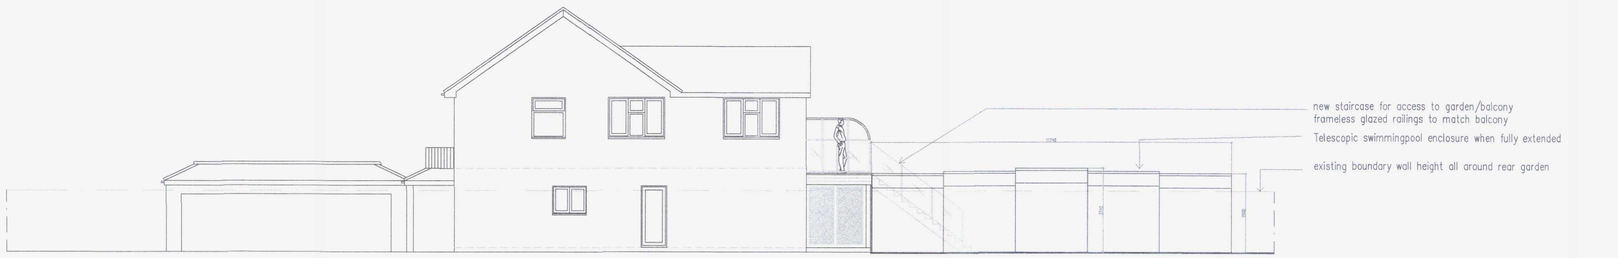

new staircase for access to garden/balcony
frameless glazed railings to match balcony

Telescopic swimmingpool enclosure when fully extended

existing boundary wall height all around rear garden

Swimming Pool

West Facing (side) Elevation

1m 2m 3m 4m 5m 6m 7m 8m 9m 10m

1:100 Scale Bar

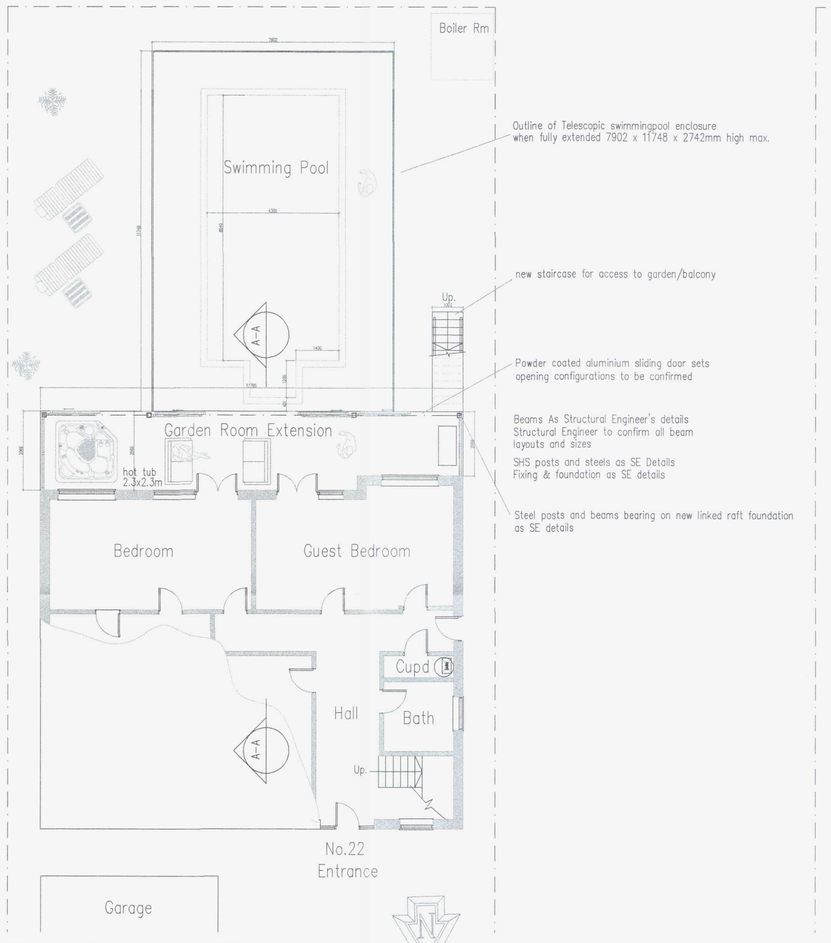

Part Ground Floor Plan

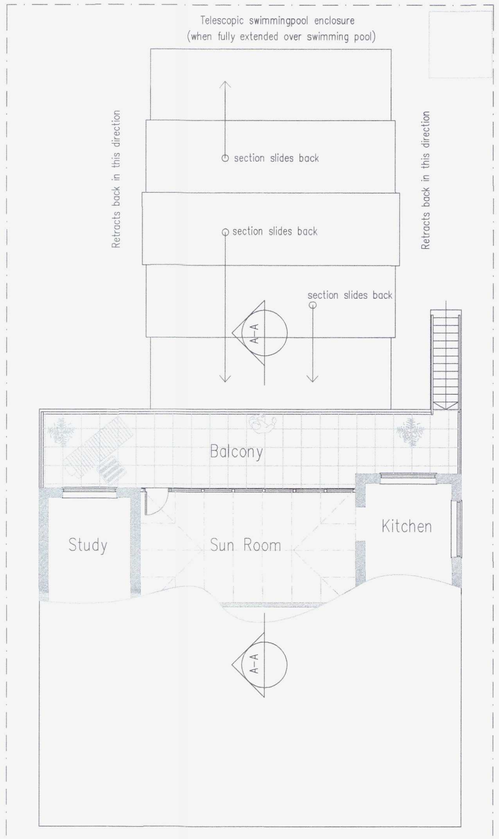

Part First Floor Plan

DO NOT SCALE FROM THIS DRAWING EXCEPT FOR PLANNING AS PHOTOCOPIES WILL BE SUBJECT TO DISTORTION
DRAWINGS TO BE READ IN CONJUCTION WITH ALL OTHER ARCHITECT'S & STRUCTURAL ENGINEER'S CONTRACT DRAWINGS & SPECIFICATIONS.
ANY DISCREPANCIES MUST BE BROUGHT TO THE ATTENTION OF THE ARCHITECT IMMEDIATELY.
THE CONTRACTOR MUST VERIFY ALL DIMENSIONS BY SITE MEASUREMENT BEFORE ORDERING MATERIALS OR MANUFACTURING COMPONENTS.
SUBSTITUTE MATERIALS & PRODUCTS TO THOSE NAMED WILL BE ACCEPTABLE IF PROVEN TO BE OF EQUAL OR HIGHER PERFORMANCE AND NOT IN CONFLICT WITH OTHER ELEMENTS.

Project:

Proposed
Balcony & Telescopic
Swimming Pool Cover At:
22 Beach Road
Shoreham By Sea
Shoreham Beach
BN43 5LJ

Drawing title:

Plans & Elevations As Proposed

Client: Mr T. Mulpeter

© Copyright of:

Architectural & Planning Services
15 West Street
Shoreham By Sea
West Sussex
BN43 5WF

BJW

01273 441009
07958899101
e-mail: benw@bjwarchitectural.co.uk
website: bjwarchitectural.co.uk

Scale:	Paper size
1:100	A1

Date:	Drawn:
11.4.2016	BJW

Drg. No.	Rev'n
02	B

Note: All dimensions to be checked on site.