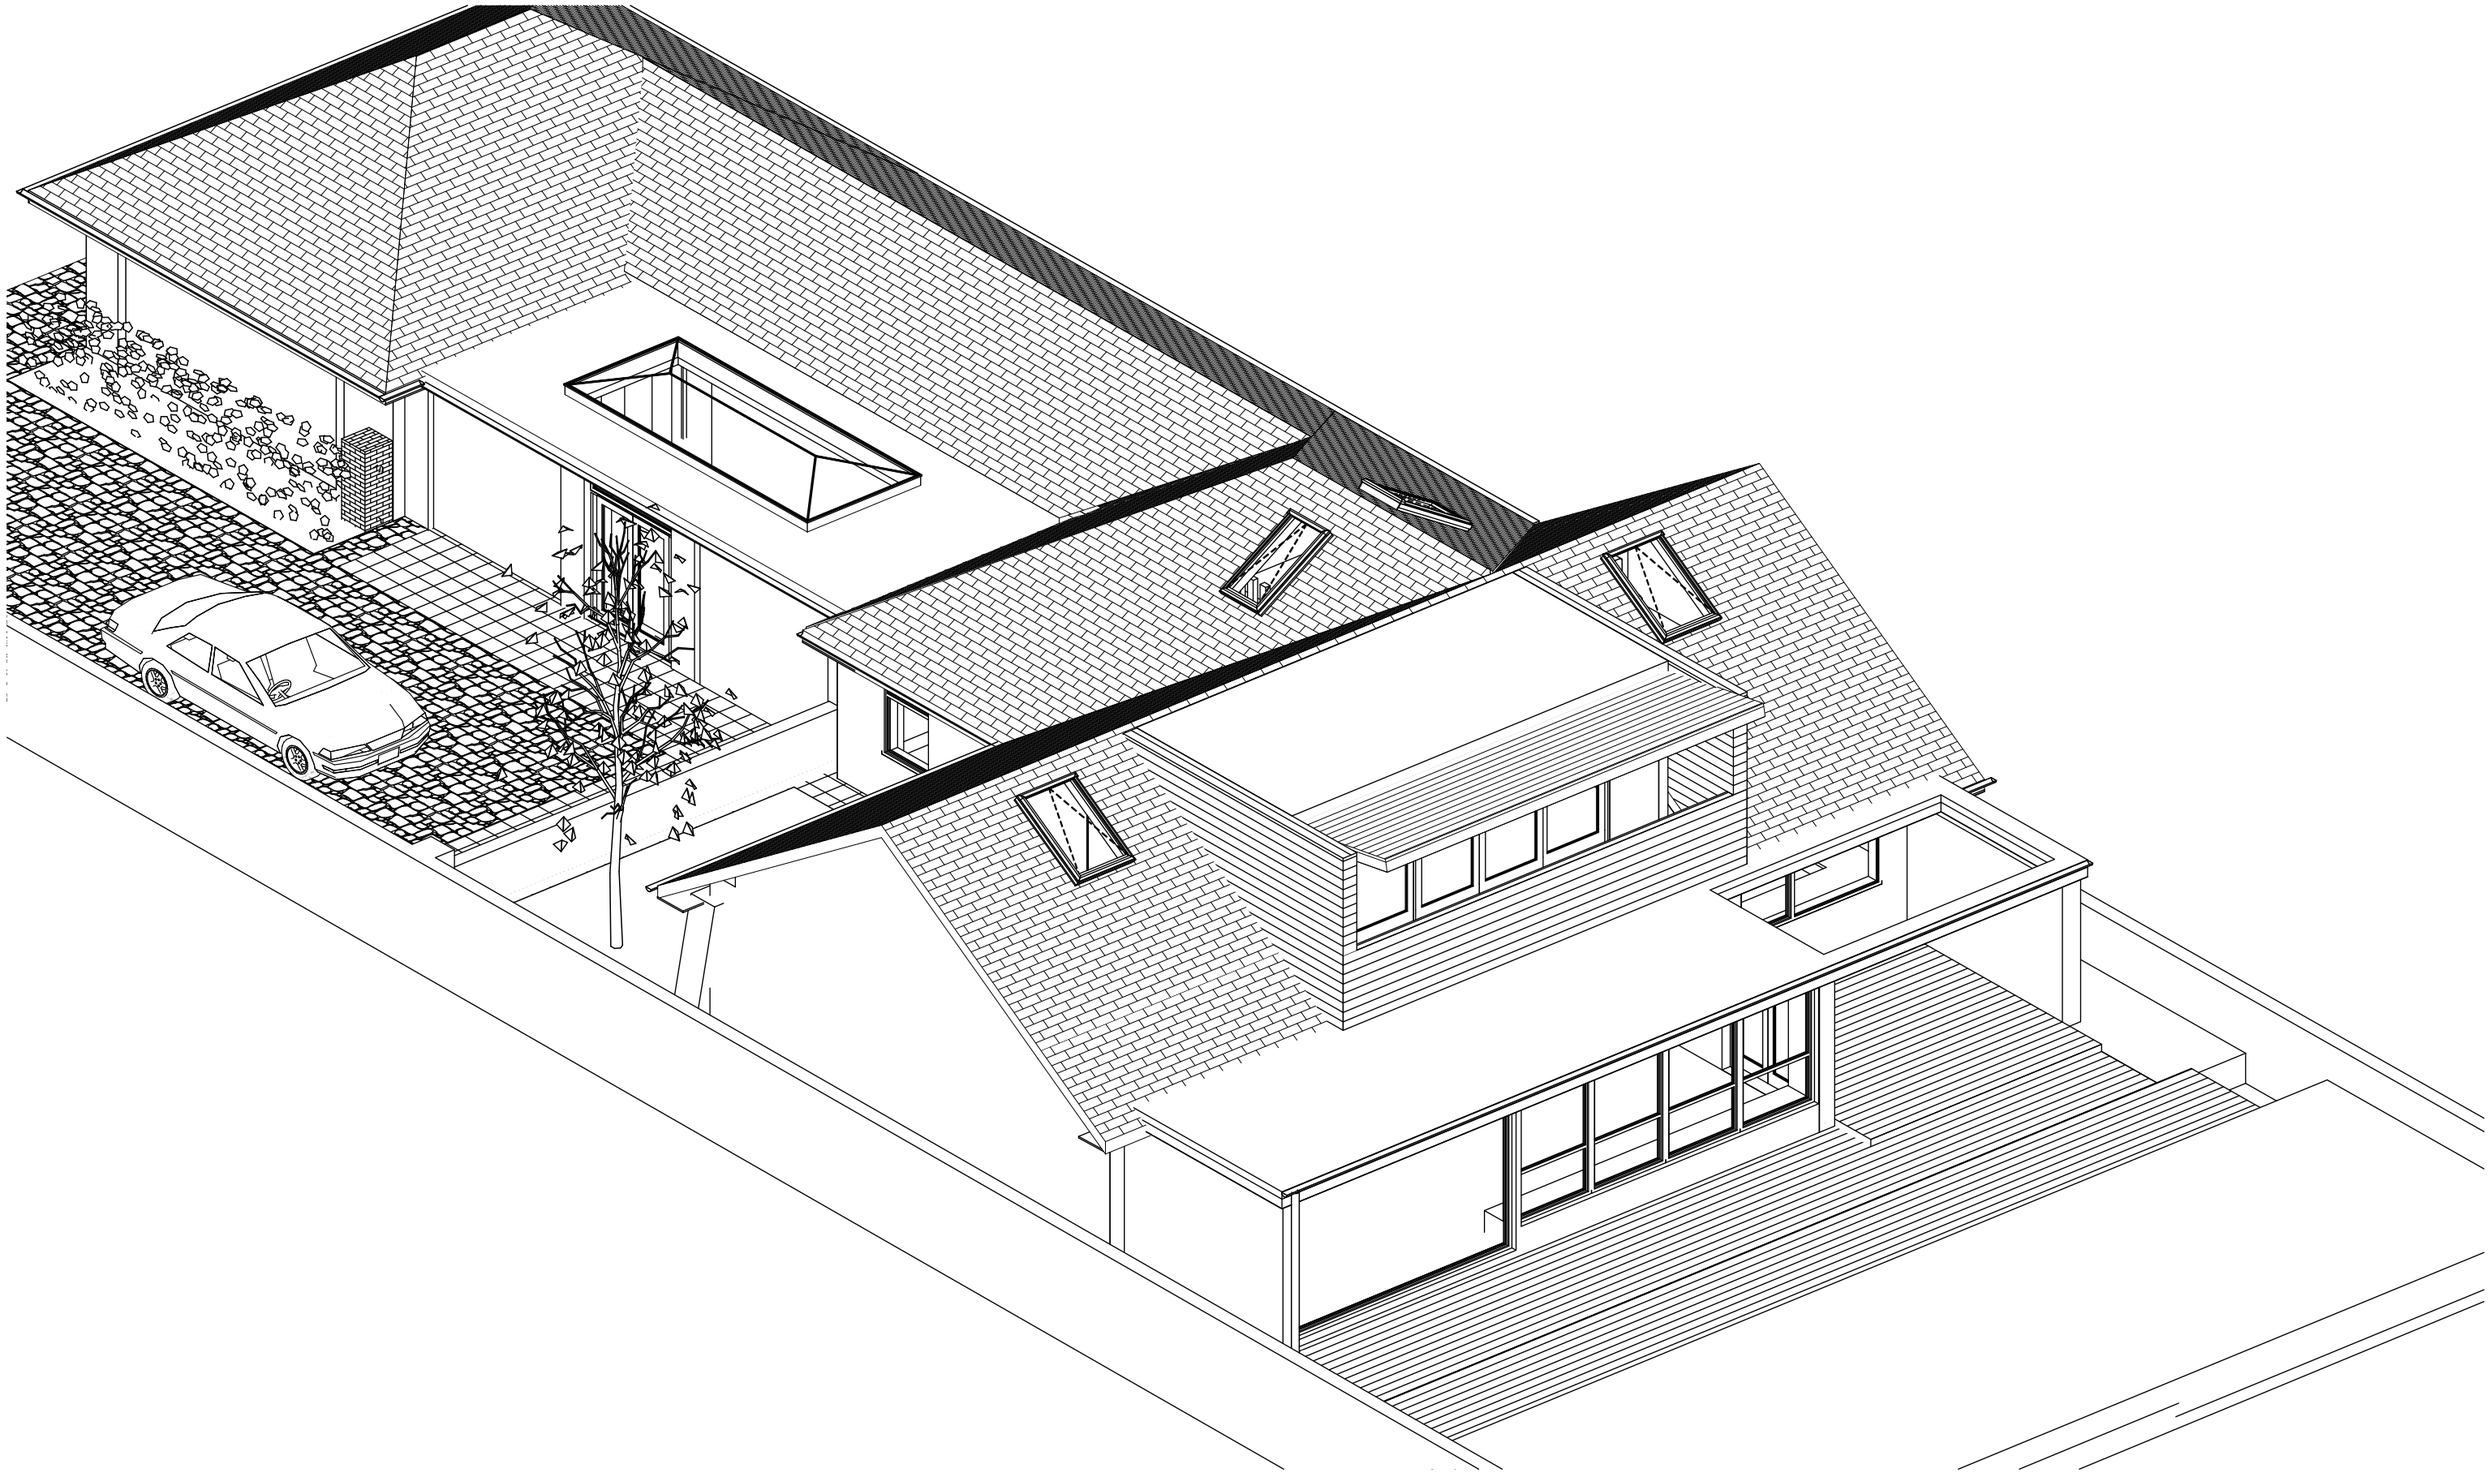

94 OLD FORT ROAD, SHOREHAM BEACH BN41

PROPOSED LOFT CONVERSION AND REFURBISHMENT

PROPOSED HIGH LEVEL VIEW

OP owen powell architects
17 Reigate Road Brighton SUSSEX BN1 5AJ
01273 69 66 55 op@owen-powell.com

Jan 2014	nts	SK1 B