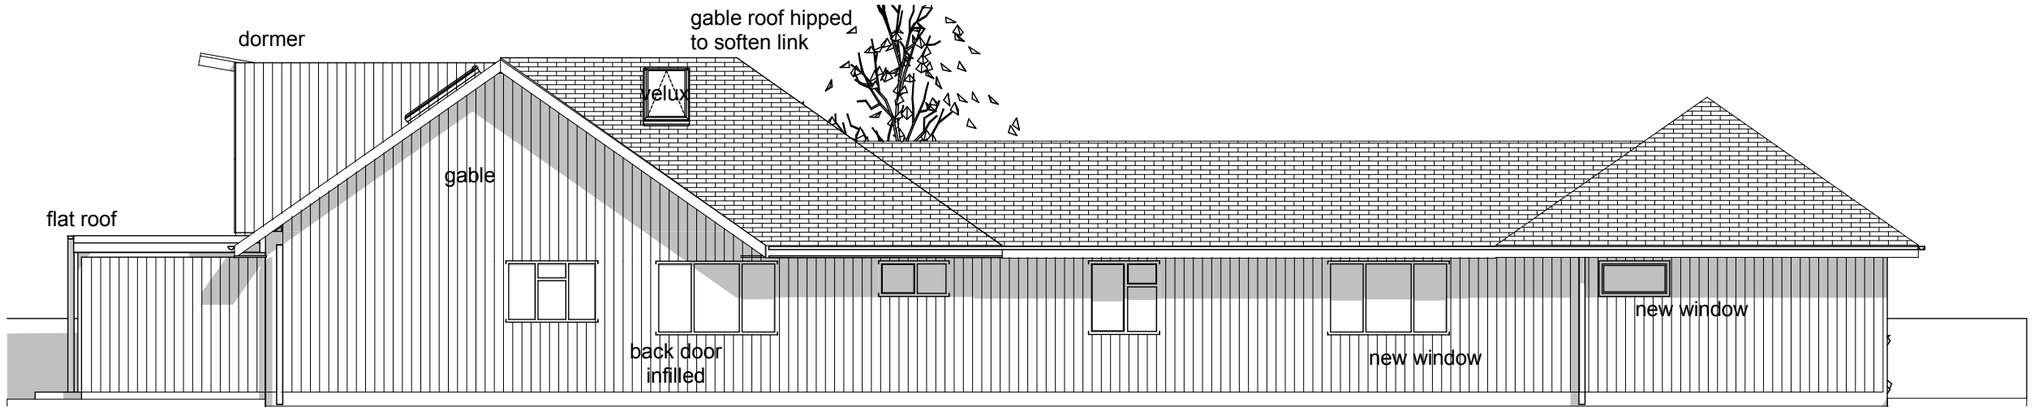

PROPOSED EAST (SIDE) ELEVATION

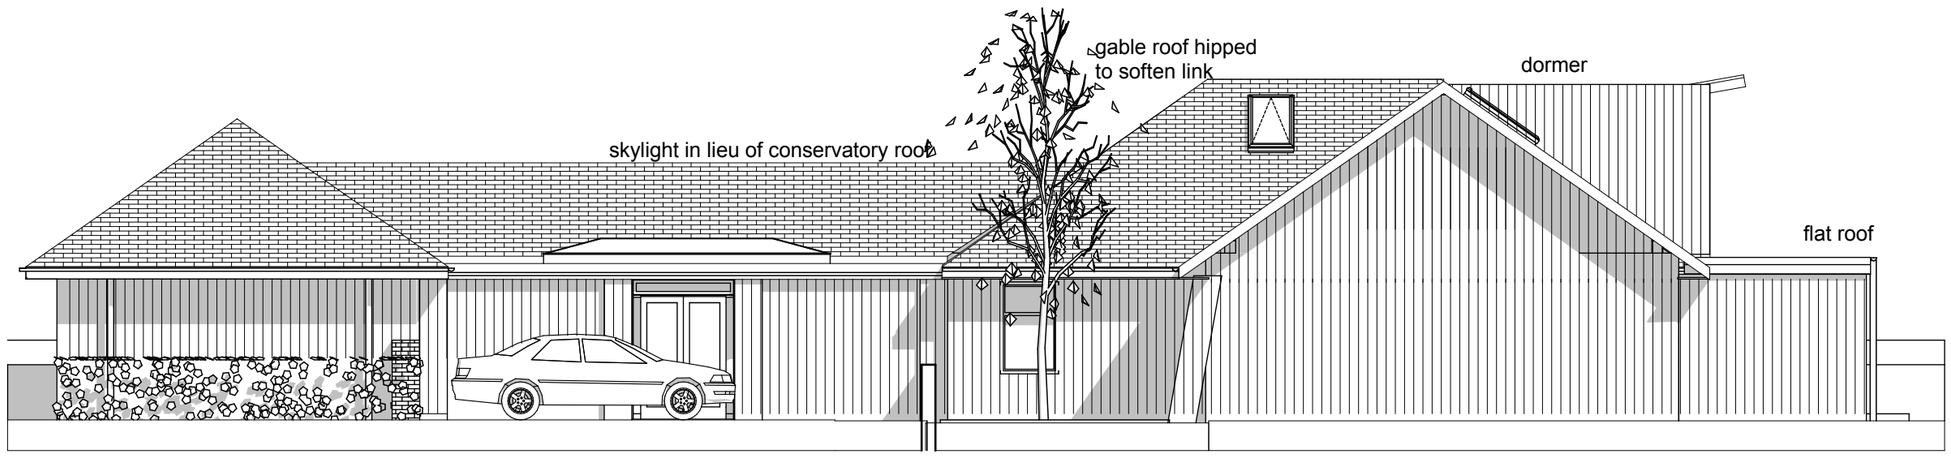

PROPOSED WEST (SIDE) ELEVATION

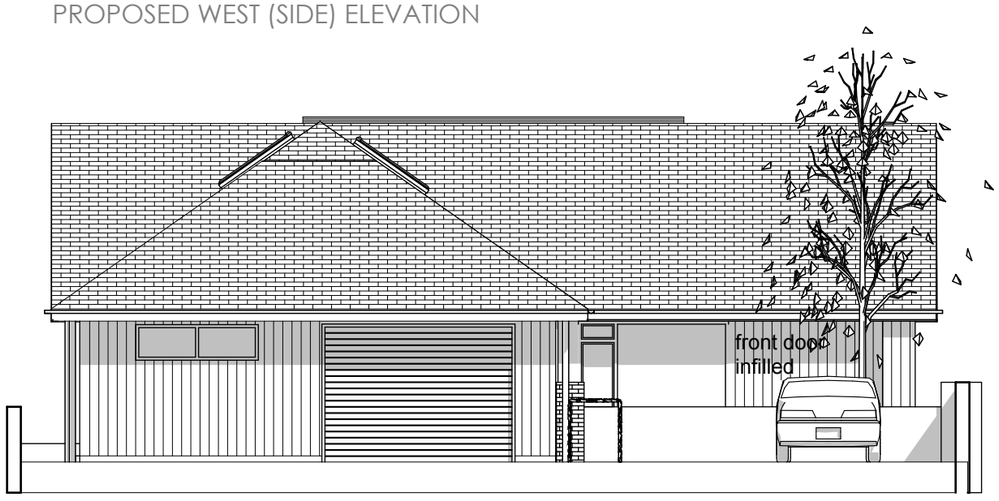

PROPOSED NORTH (ROAD SIDE) ELEVATION

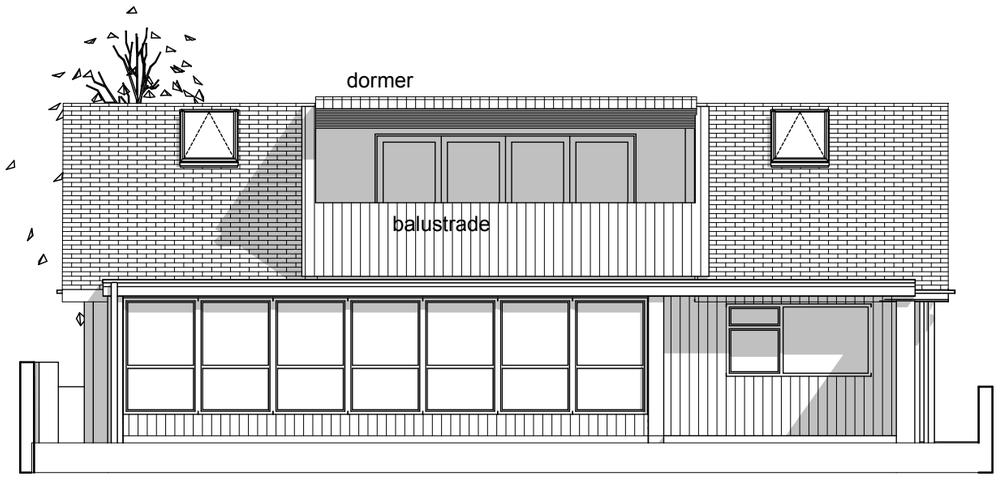

PROPOSED SOUTH (BEACH) ELEVATION

94 OLD FORT ROAD, SHOREHAM BEACH BN43 5HB

PROPOSED LOFT CONVERSION AND REFURBISHMENT

PROPOSED ELEVATIONS

0 1m 5m

OP owen powell architects
17 Reigate Road Brighton SUSSEX BN1 5AJ
01273 69 66 55 op@owen-powell.com

March 2014 | 1:100 @A3 | 1336/8/A