Existing

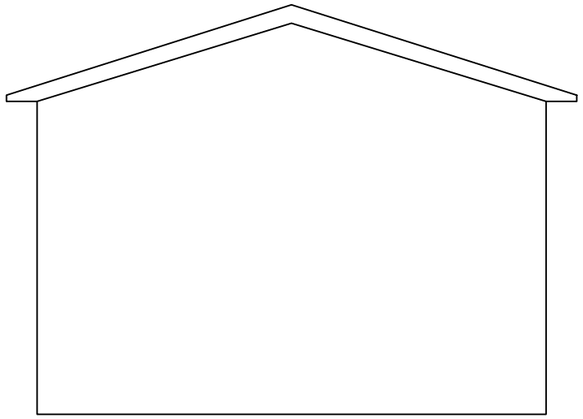

Proposed

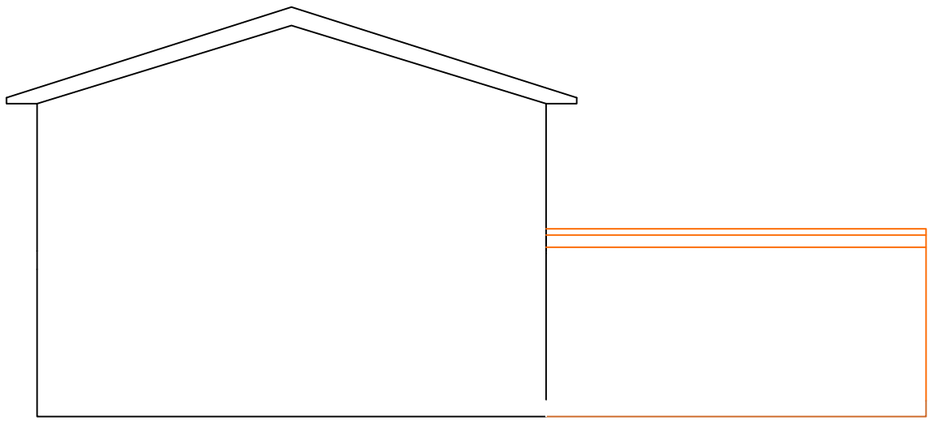

North Elevation

0 100 200

Mrs Natasha Bunby
2 Shadwells Rd, Lancing, West Sussex, BN15 9EW

Extension

Scale: 1:100
Date: Sept 18
Drawn: Stef McCarthy

002/SHA

/02

ADUR & WORTHING HOME IMPROVEMENT ASSISTANCE
ADUR & WORTHING COUNCILS
PORTLAND HOUSE
RICHMOND ROAD
WORTHING
BN11 1HS