


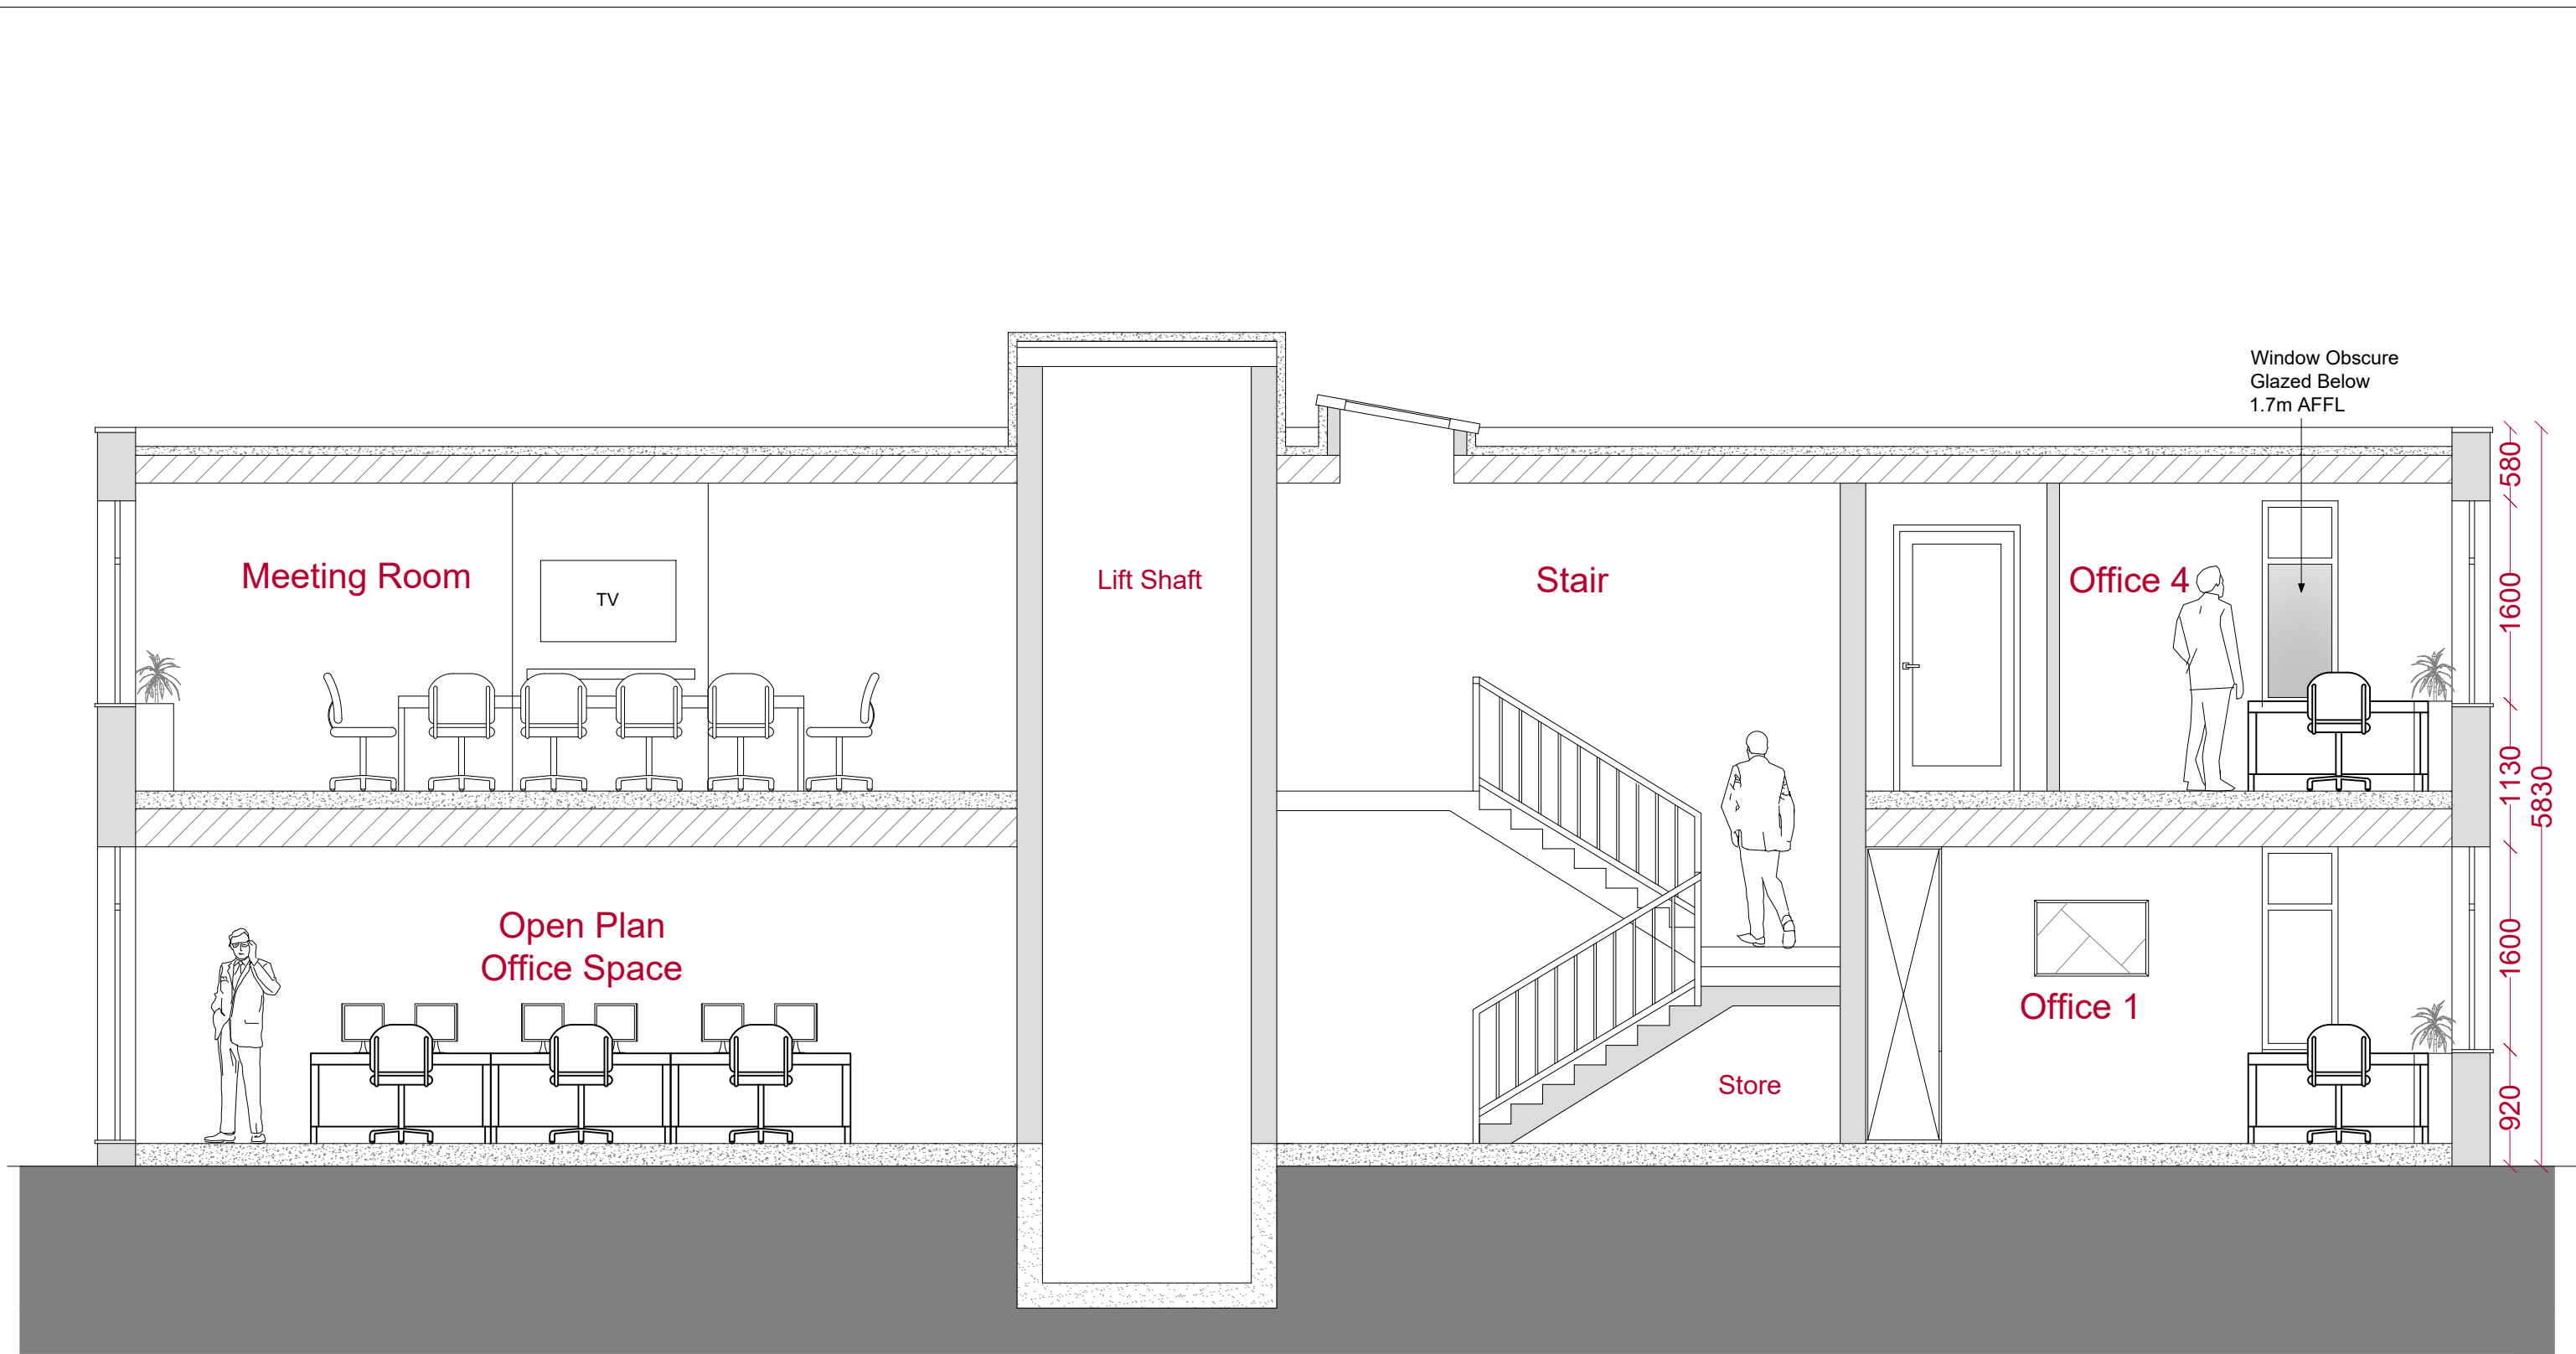

section A-A

00.250.511.522.5m Scale 1:50						CLIENT			DRAWING Title		DRAWN	
						Westholme Clinic Ltd			Proposed Section A-A Alternative AR- A		A.K	
						PROJECT			DRAWING NO		DATE	
						Office Block, Westholme Clinic			Project Originator Level Drawing No Rev 107 - ARC - - 108 - B		24.9.25	
						Address			SCALE		B REVISION	
						Westholme Clinic Ltd, Clive Ave, Goring, BN12 4SG, Worthing, West Sussex			SCALE 1:50 @ A3			
Rev		Date		Description		Dr Ch						
B		24.9.25		Revised Section		AK AK						
A		17.7.25		General Agreement		AK AK						