



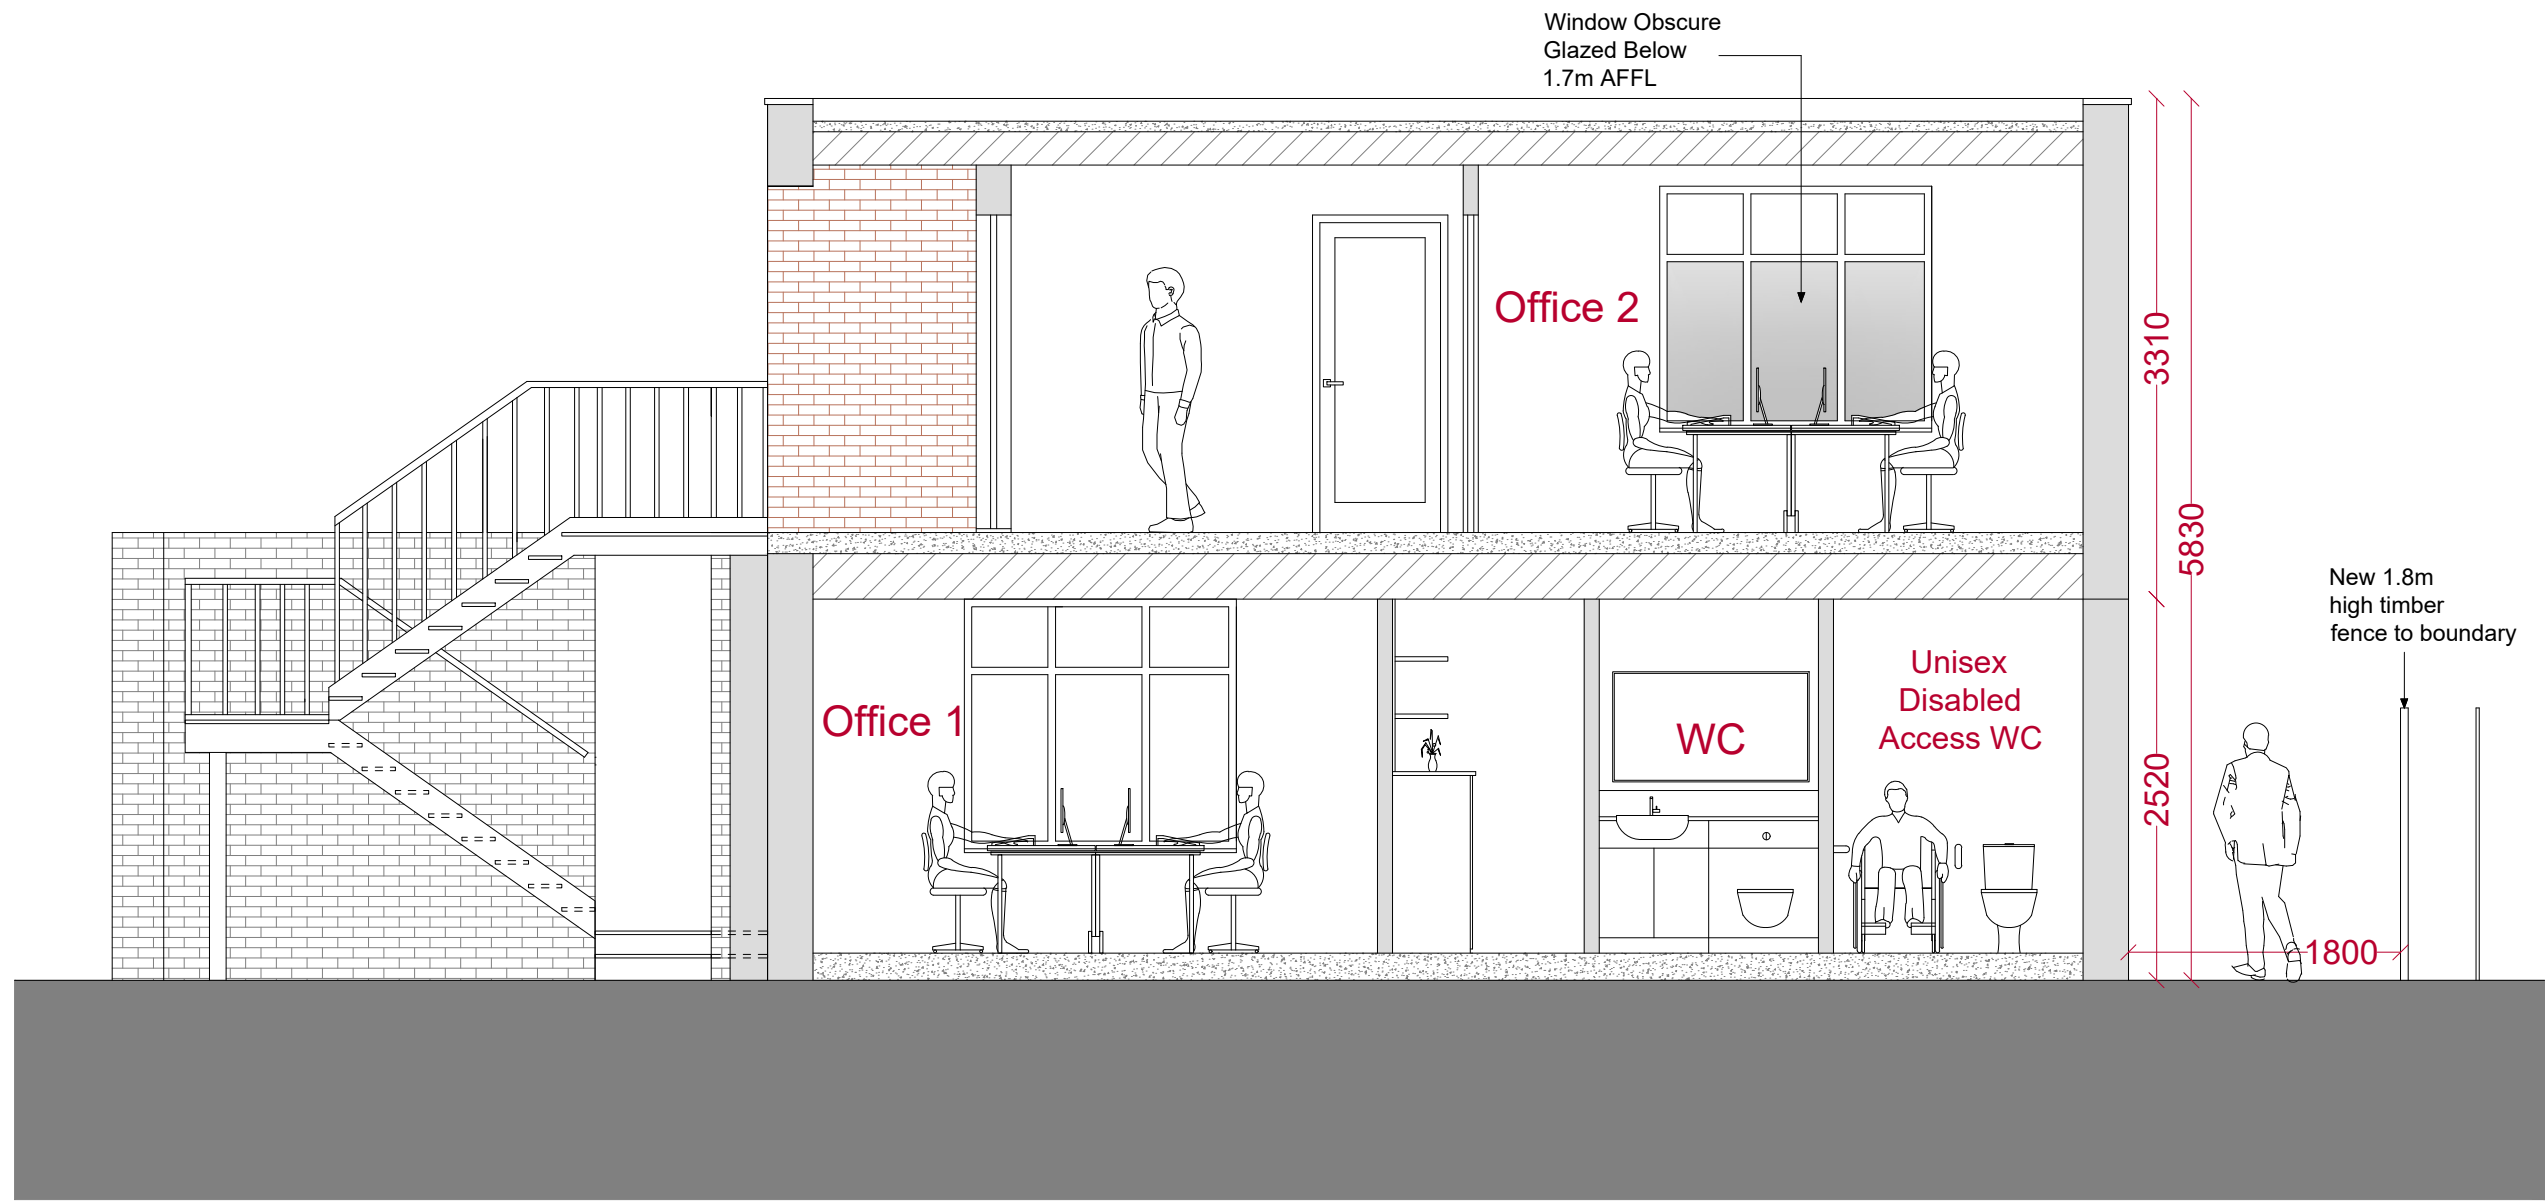

section B-B

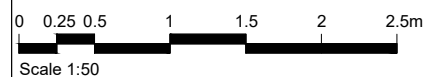

					CLIENT
					Westholme Clinic Ltd
					PROJECT
					Office Block, Westholme Clinic
					Address
					Westholme Clinic Ltd, Clive Ave, Goring, BN12 4SG, Worthing, West Sussex
Rev	Date	Description	Dr	Ch	
B	24.9.25	Revised Section	AK	AK	
A	17.7.25	General Agreement	AK	AK	



DRAWING Title	DRAWN
Proposed Section B-B Alternative AR- A	A.K
DRAWING NO	DATE
Project Originator Level Drawing No Rev 107 - ARC - - 109 - B	24.9.25
SCALE	
SCALE 1:50 @ A3	
	B REVISION