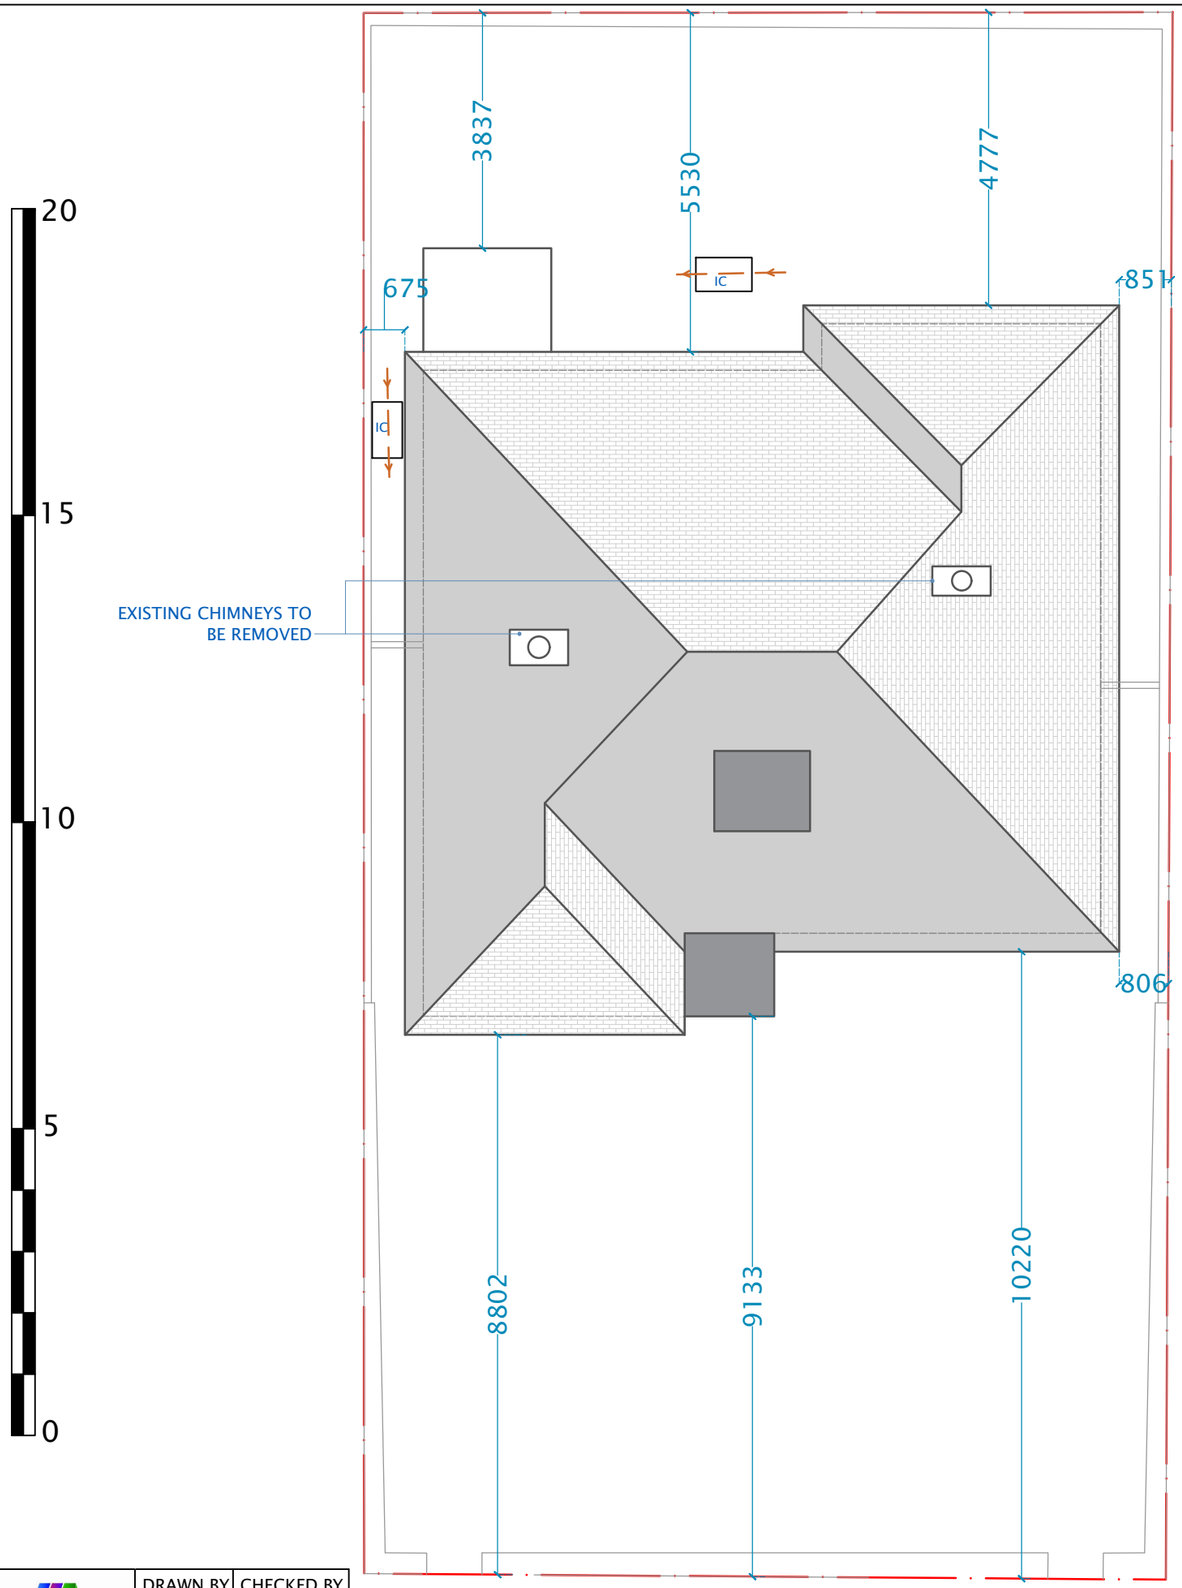

SITE PLAN - EXISTING

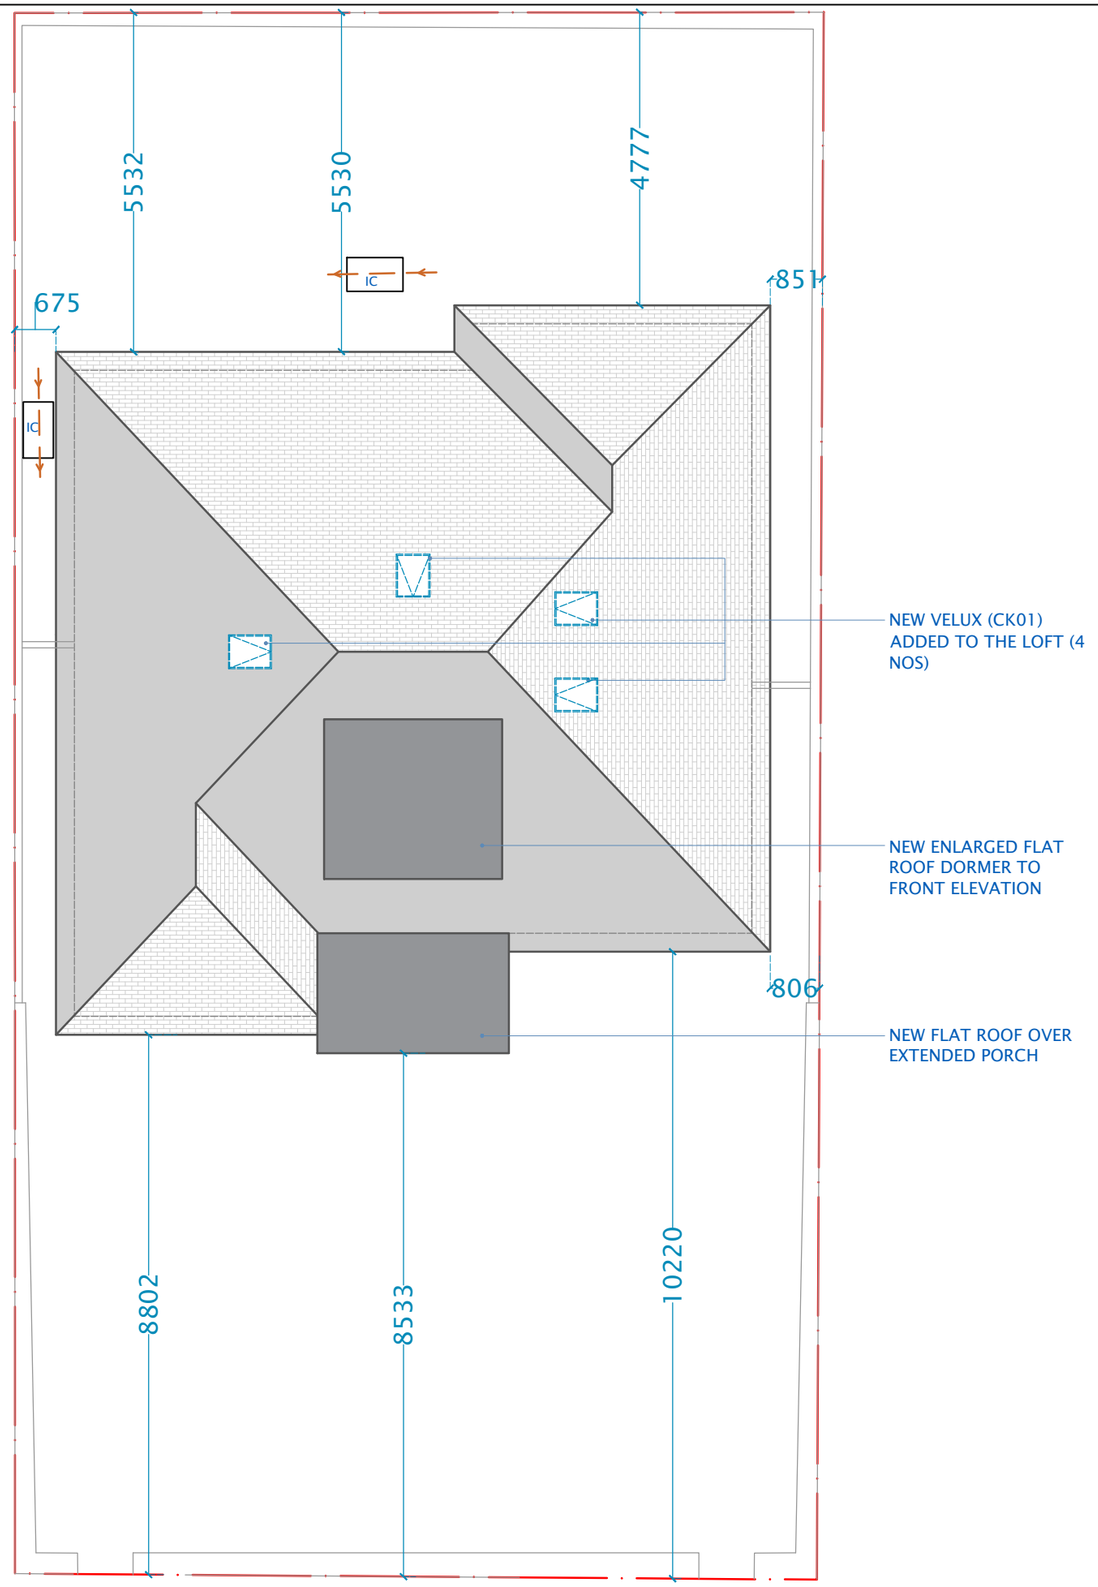

SITE PLAN - PROPOSED

20
15
10
5
0

dam
DESIGN & BUILD
damlimited.com
email@dambuild.com
01903 910003
01273 044073

DRAWN BY	CHECKED BY
SME	DAM

ALL DIMENSIONS ARE IN MM

LEGEND -

- EXISTING MASONRY
- DEMOLITION
- PROPOSED MASONRY
- EXISTING PARTITION WALL
- PROPOSED TIMBER STUD PARTITION
- INSPECTION CHAMBER (IC)
- RAINWATER TO SOAKWAY/ SEWER
- STRUCTURAL MEMBER - PROPOSED
- DRAIN ROUTE (INDICATIVE)
- RAINWATER PIPE (RWP)
- SOIL VENT PIPE/ WASTE PIPE (SVP)

NOTES -

1. ALL LENGTHS AND SETTING OUT DIMENSIONS SHOWN IN THESE DRAWINGS ARE FOR DESIGN PURPOSES ONLY
2. ALL LENGTHS AND DIMENSIONS MUST BE CHECKED AND FINALISED BY CONTRACTOR USING AS-FOUND CONDITIONS ON SITE PRIOR TO ORDERING MATERIALS
3. ANY SIGNIFICANT DISCREPANCIES BETWEEN DESIGN AND AS-FOUND CONDITIONS TO BE BROUGHT TO THE ATTENTION OF THE CLIENT - IF IN DOUBT ASK
4. ALL STRUCTURAL ALTERATIONS TO BE MADE ACCORDING TO STRUCTURAL ENGINEERS DESIGNS AND SPECIFICATIONS

STAGE - DESIGN/ PROPOSAL

SITE PLANS - EXISTING AND PROPOSED

PROJECT - LOFT & GARAGE CONVERSION & INTERNAL/EXTERNAL REFURBISHMENT

CLIENT - GARRY & AMANDA

ADDRESS - 14 LATIMER ROAD, WORTHING, BN11 5EP

ISSUE - 20.12.2023	REV D
REVISION B	28.11.2023 (Second Draft)
REVISION C	14.12.2023 (Third Draft)
REVISION D	20.12.2023 (Planning)

SCALE - 1:100 AT A3

DRAWING NO. 9230923-RS-PL-01-01

N

SHEET NUMBER 01

PROJECT NO. 9230923

This document contains confidential information and is the property of dam limited. Copying and/or disclosure of the information it contains to 3rd parties is prohibited without the explicit written permission of dam limited. It is the holder's responsibility to ensure that they are using the latest approved revision. Copyright © 2023 dam limited