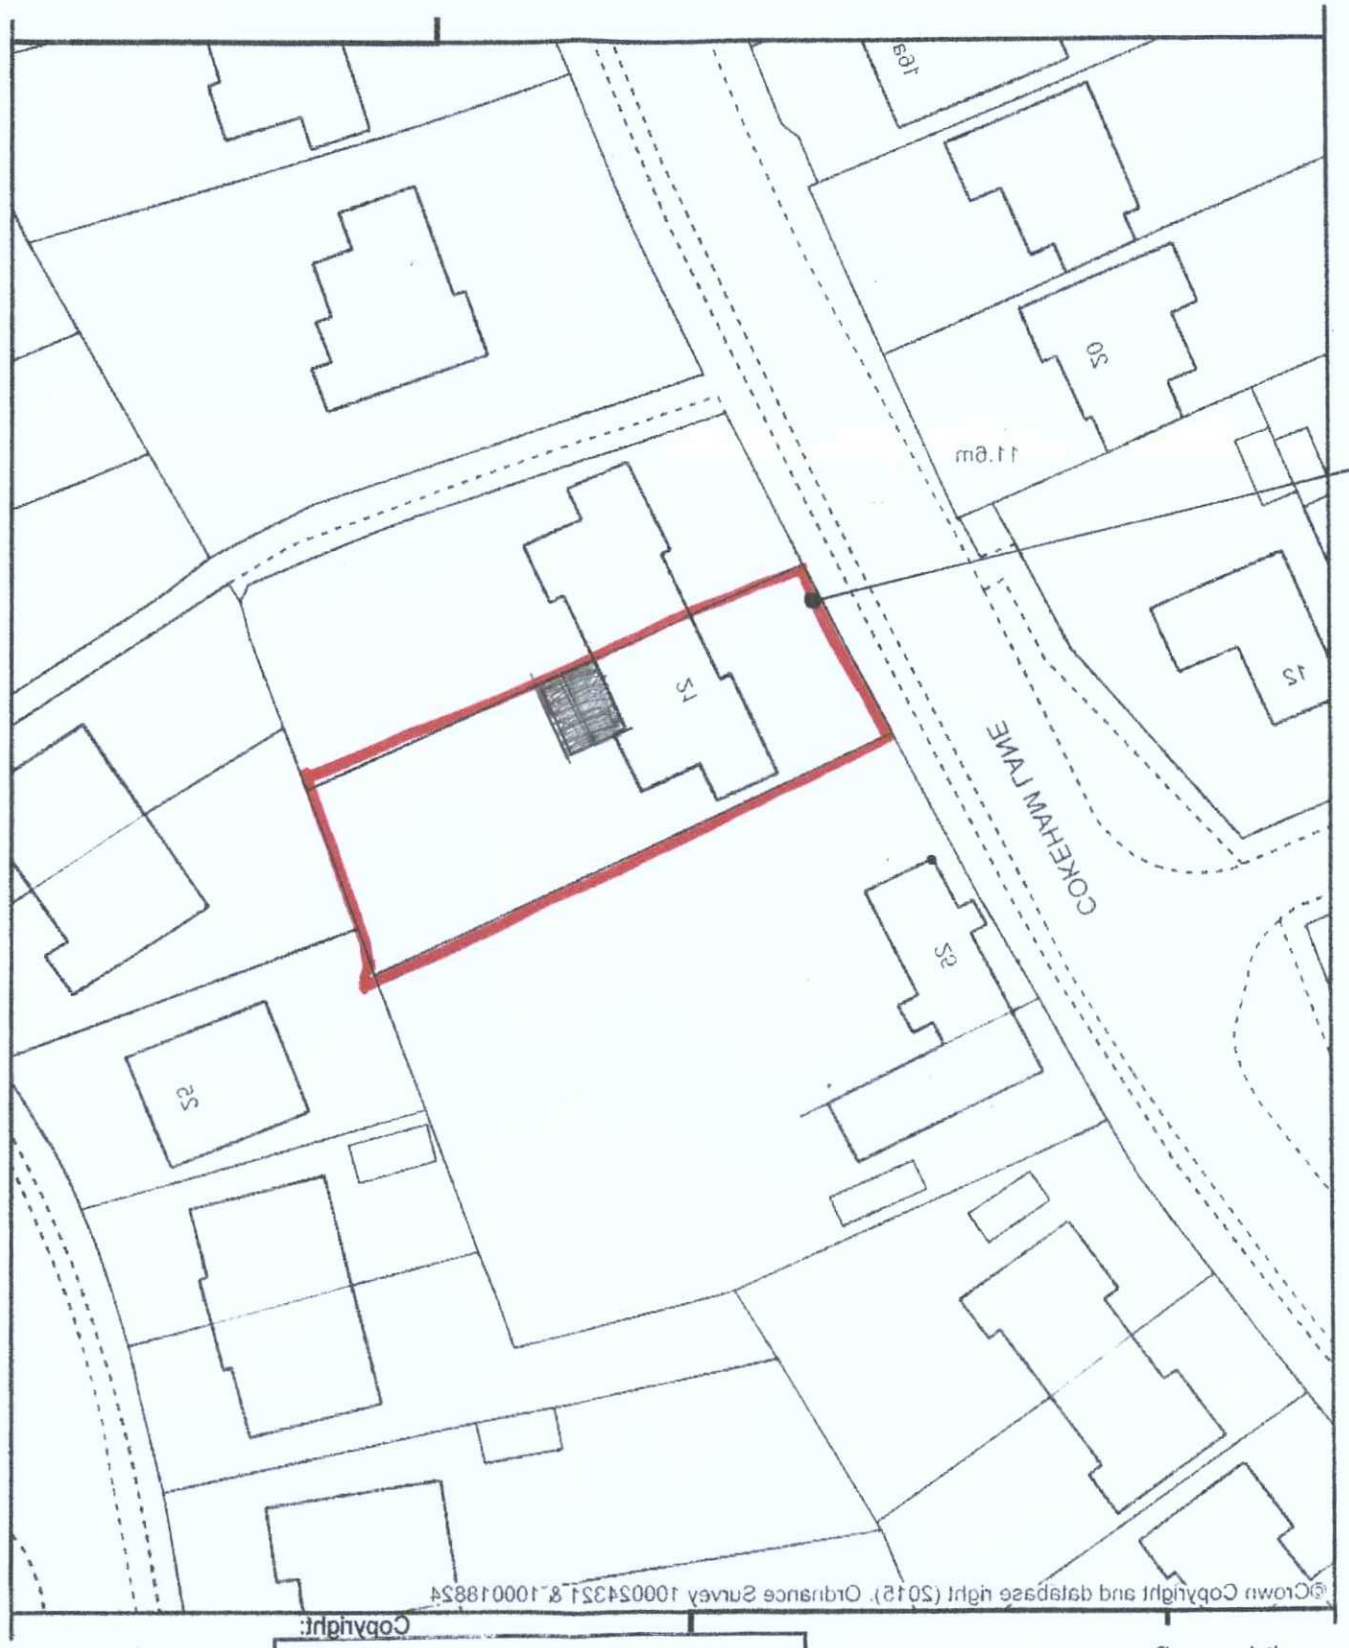

Block Plan 1:500

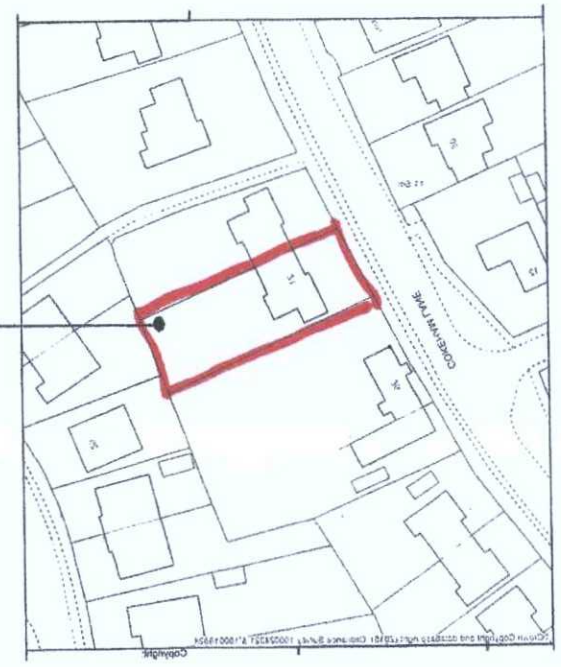

Site location Plan 1:1250

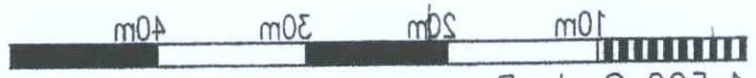

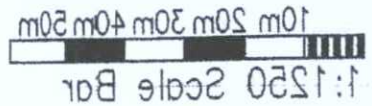

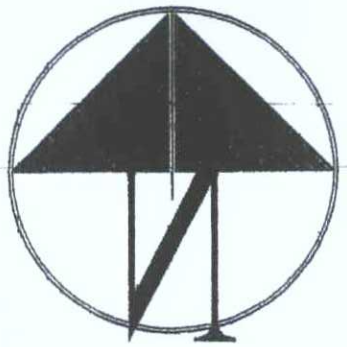

Copyright:

ADUR & WORTHING PLANNING SERVICES	
PLAN	AWDM/1377/15
DATE VALID	18 SEP 2015

21 Cokeham Lane, Sompting

Mel Humphrey
MRICS MBEng
39 Northease Drive
Hove
East Sussex BN3 8PQ
Mob. 07701055182
Email. mel_humphrey_uk@yahoo.co.uk