AMENDMENT

ADUR & WORTHING
PLANNING SERVICES

PLAN	AWDM/ 0677/15
DATE VALID	21/08/15

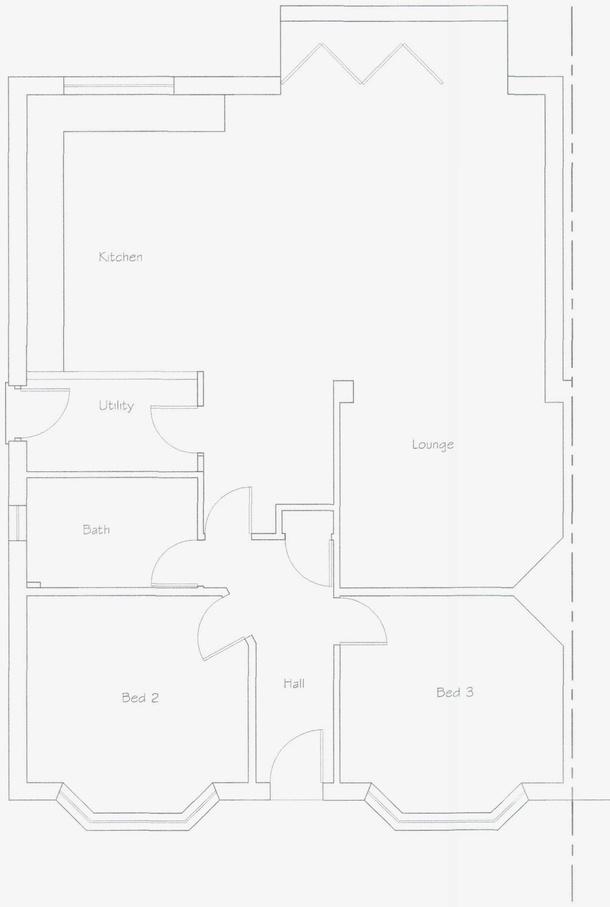

Existing Floor Plan

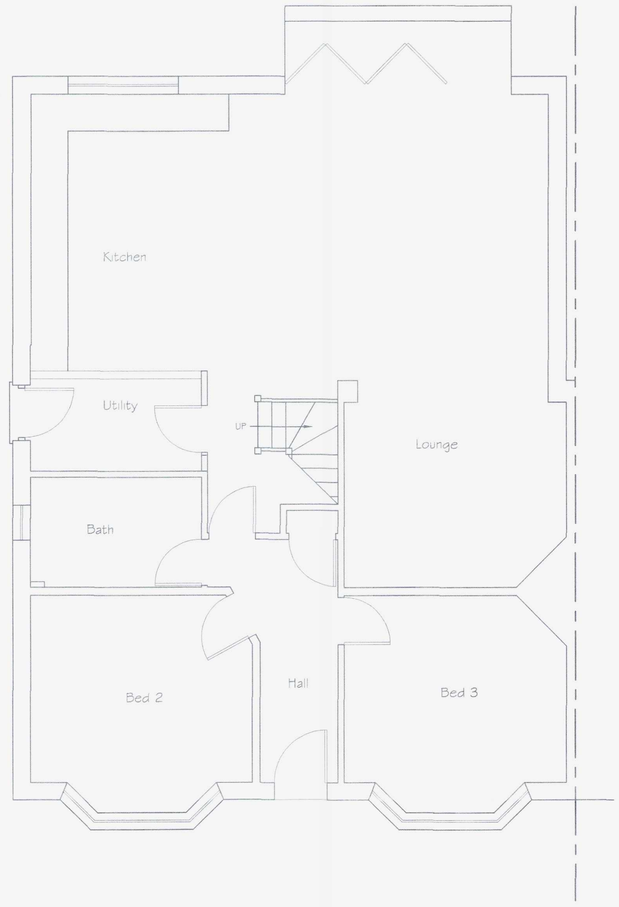

Proposed Floor Plan

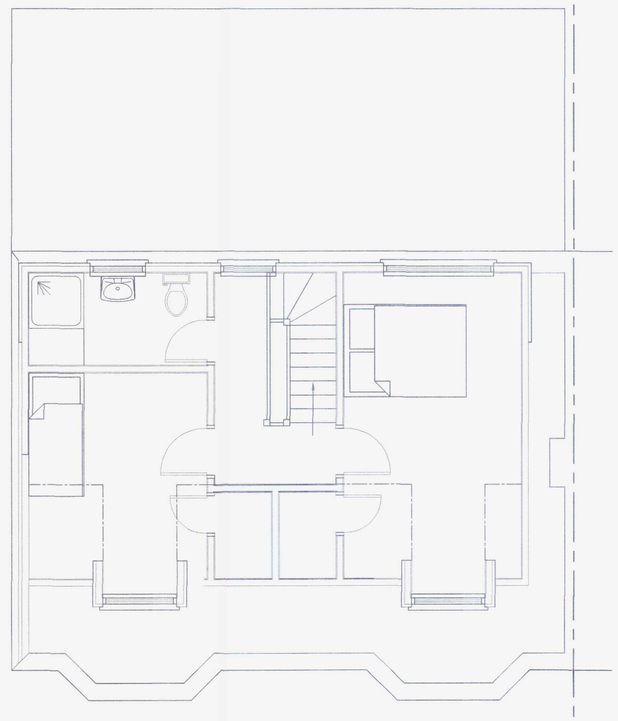

Proposed First Floor Plan



SCALE 1:50

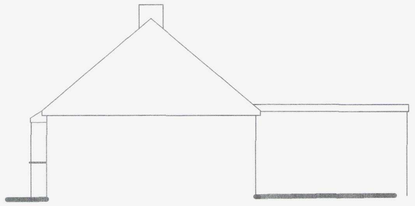

Existing Side Elevation



Existing Rear Elevation

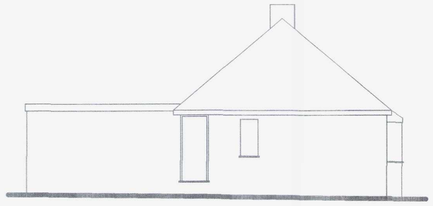

Existing Side Elevation

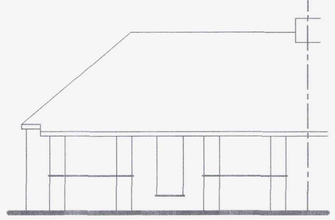

Existing Front Elevation

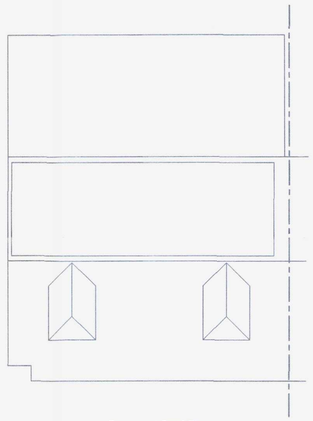

Proposed Roof Plan

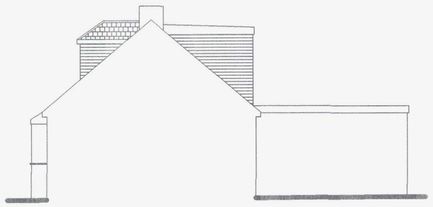

Proposed Side Elevation



Proposed Rear Elevation

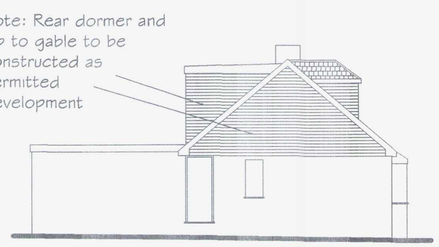

Proposed Side Elevation

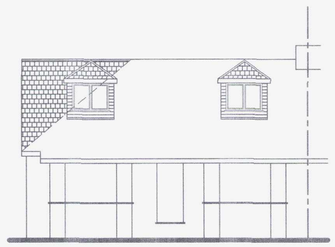

Proposed Front Elevation

SCALE 1:100

Tony Rogers
Building Consultants
Address: 40 Dawn Crescent, Upper Beeding
West Sussex, BN44 3WH
Telephone: 01903 815225 Fax: 01903 815225

Rev.	Date:	Revision Description:
A	April 2015	Redrawn
B	Sept 2015	Front dormers reduced in size

Client: Mr L McEwan

Address: 85 Berriedale Drive
Lancing
West Sussex
BN15 0LD

Project: Proposed ground floor extension and rooms in roof

Scale: 1:50 1:100
Paper Size A1

Date: December 2012

Drawing No: 12/801/01

Drawn By: AWR Revision: B