
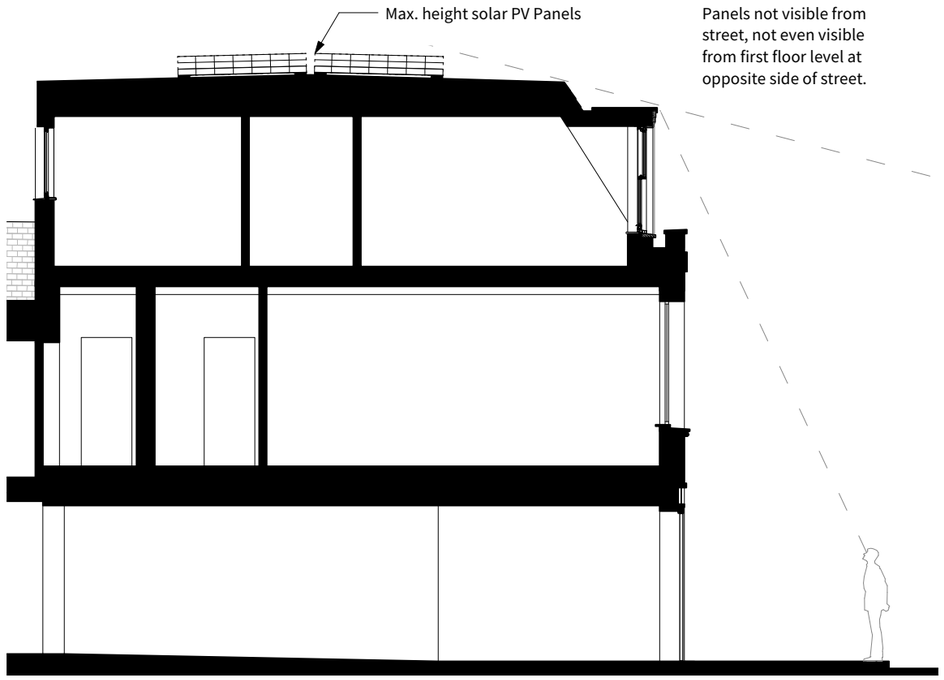


Proposed Section Z - showing Solar PV

JA Solar, 505W MBB Half-cell module Solar PV panels. Set at 10° tilt to south, to details - using Bauder Solar F mounting system.

Timescale for implementation: Approx. 4 weeks from completion of the roofing membrane and building watertight. (est,)

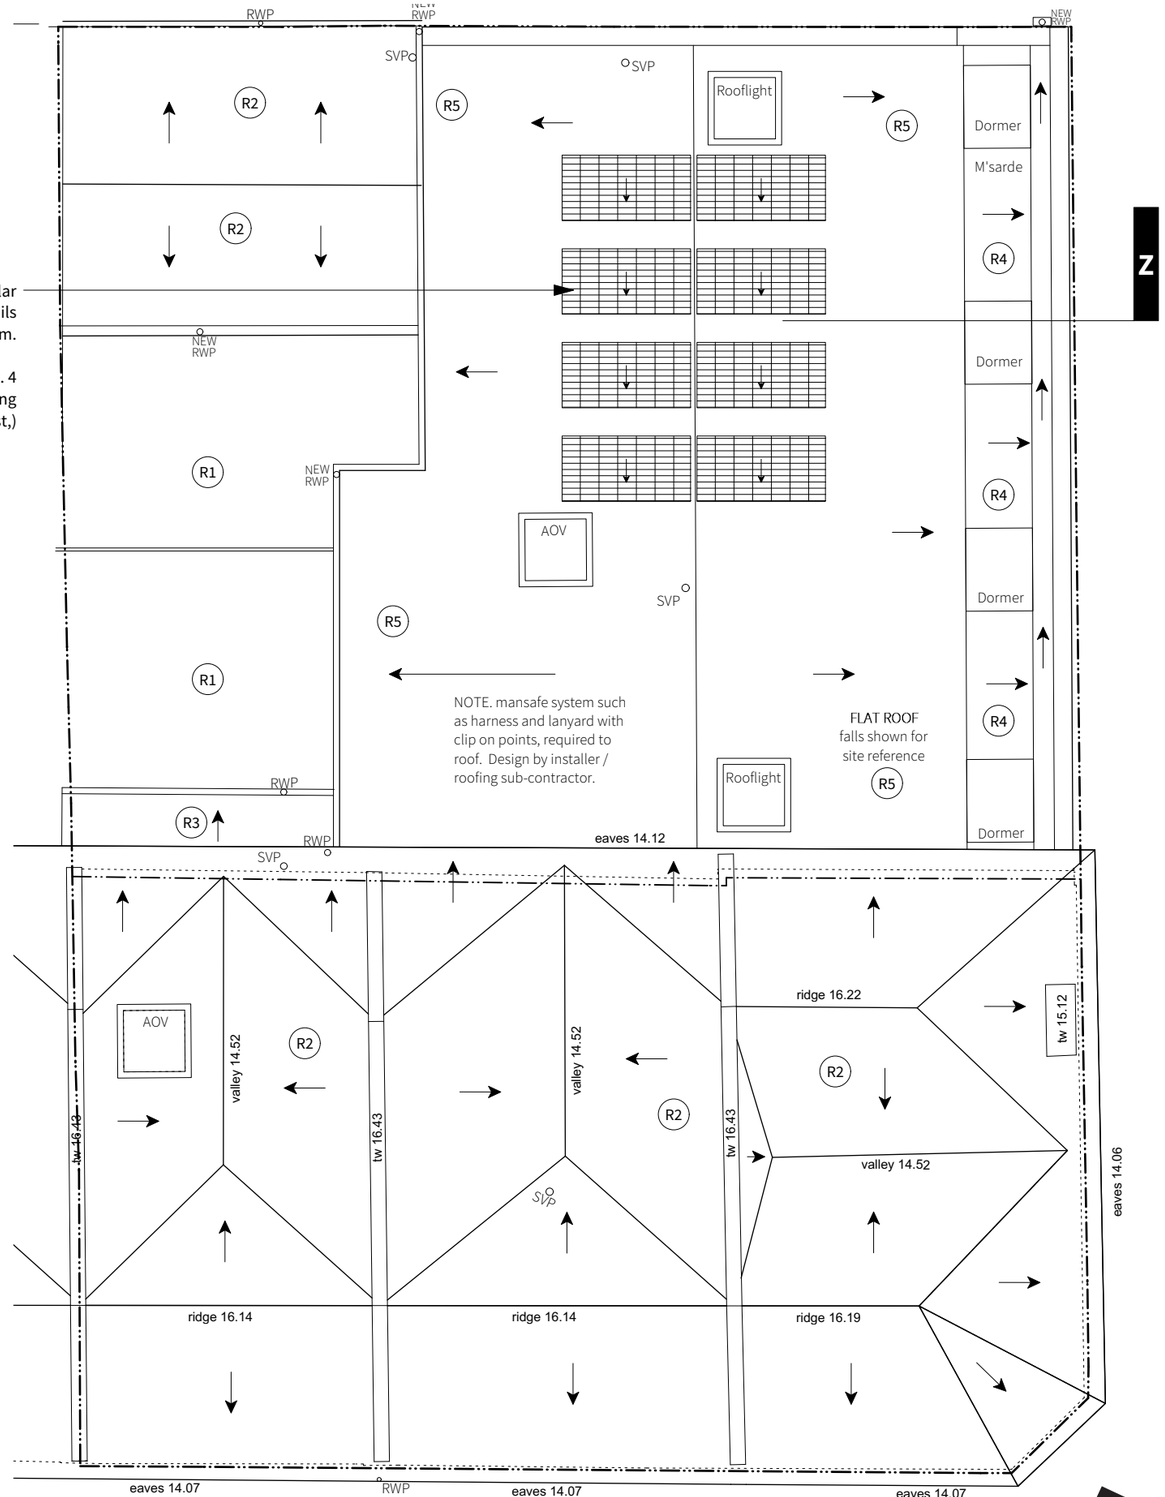

Proposed Roof Plan - showing Solar PV arrangement

4 Gloucester Passage, Brighton BN1 4AS
e: studio@sticklandwright.co.uk
t: 01273 964051
Company registered in England No. 11222477

Disclaimer:
This drawing is the copyright of Stickland Wright Ltd. and may not be reproduced or used except by written permission. Figured dimensions to have precedence over scaling. Check all site dimensions prior to fabrication. Refer any discrepancies found to Stickland Wright.

Revisions:

			Checked
A	02/10/2024	For Planning - for DIS Condition 9	
B	22/11/2024	Section added for planning (DIS) query	

N

1:100 | 1m | 2 | 3 | 4 | 5 | 6

Dwg No. 23007-P-013- B

Drawing Title	Proposed roof plan showing solar
Address	148-152 Montague Street, BN11 3HH
Client	
Scale	1:200 @A3
Stage	Planning
Drawn by	ah
Checked by	ns

STICKLAND WRIGHT
architecture + interiors
www.sticklandwright.co.uk