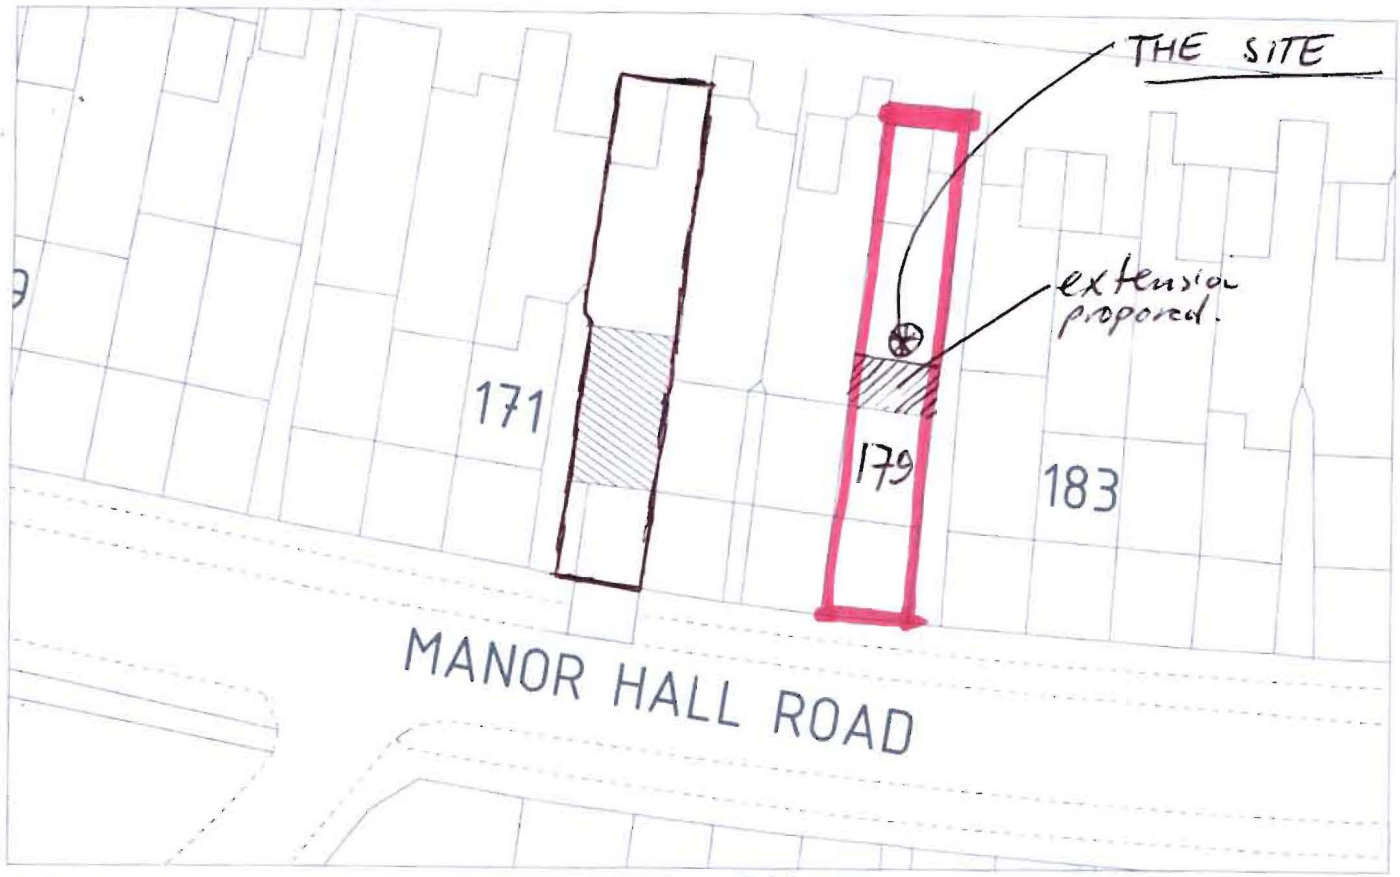

BLOCK PLAN

Scale in Metres

0 5 10 15 20 25

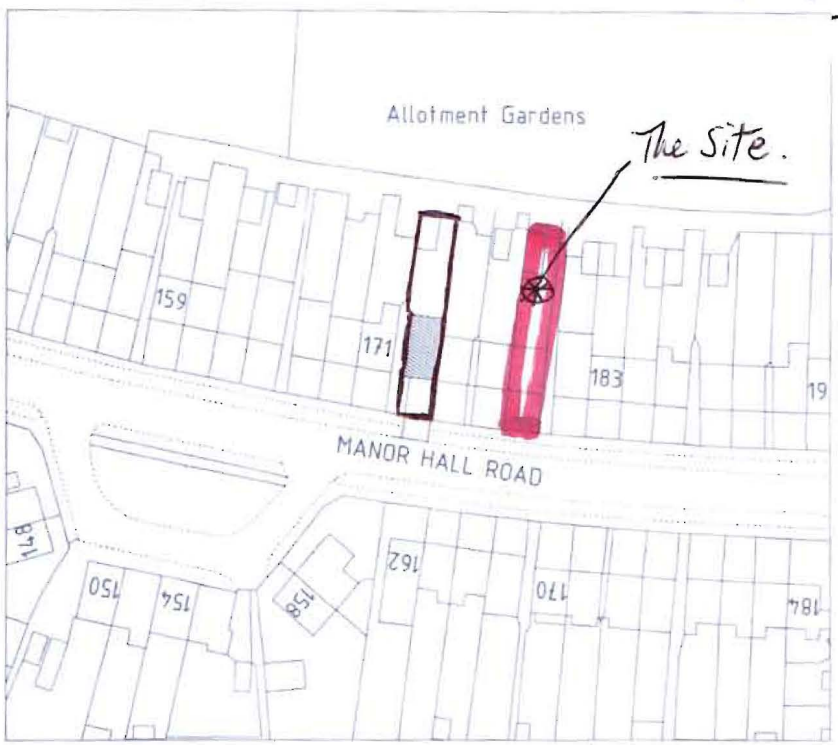



SITE LOCATION PLAN

Scale in Metres

0 10 20 30 40 50 60

DDRESS 179 MANOR HALL ROAD
SOUTHWICK

ROJECT REAR EXTENSION.
NEW CROSSOVER

ALE 1:500, 1:1250 DATE APRIL 2013 DRAWING No B/006/02 03. DRAWING SIZE A4 210x297mm

6.1.2014.