



South Elevation



East Elevation

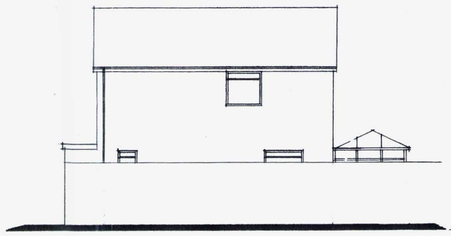


North Elevation

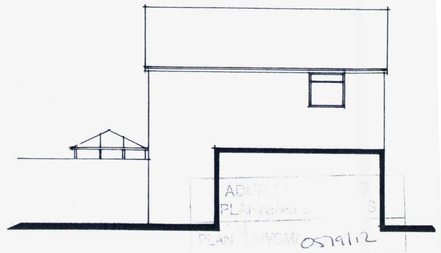


West Elevation


ADUR & WORTHING PLANNING SERVICES
PLAN AWDM/0579/12
DATE VALID 23 MAY 2012

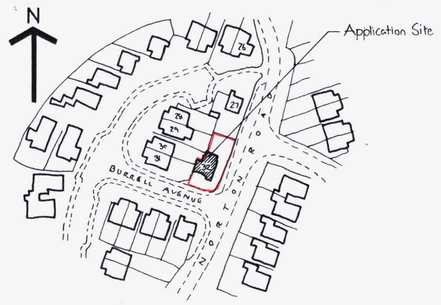


Location Plan 1:1250

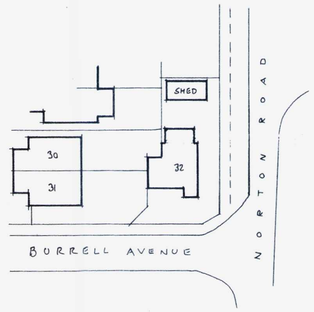

Block Plan 1:500

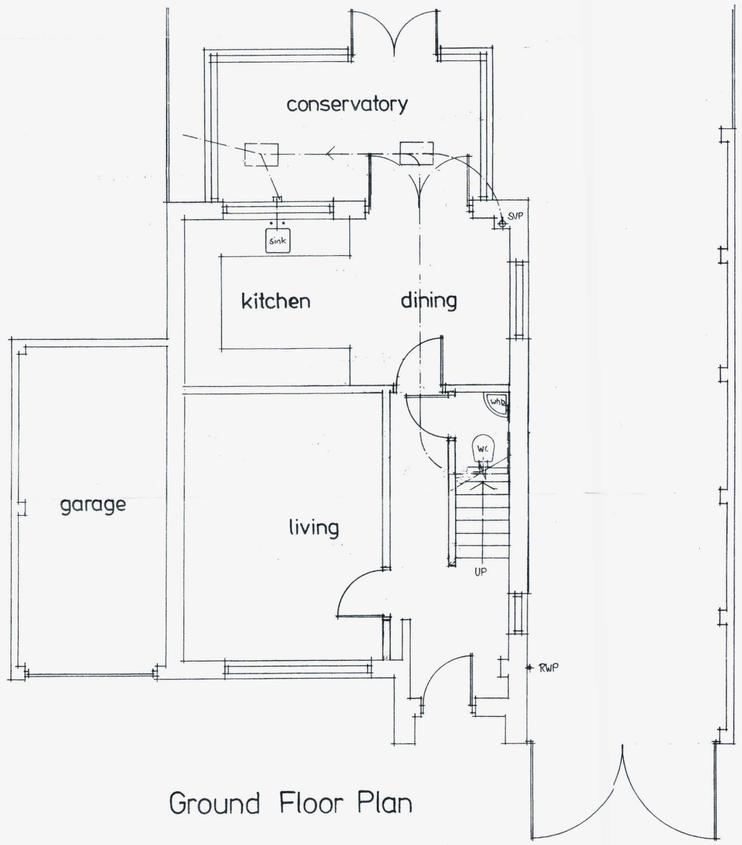

Ground Floor Plan

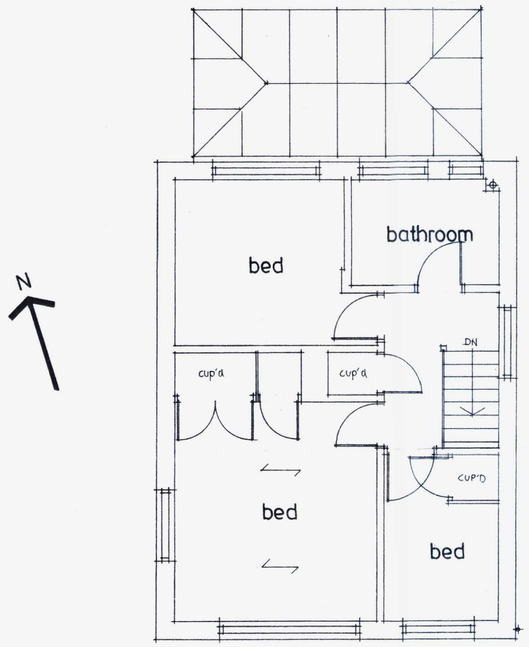

First Floor Plan

SCALE 1:500 0 10 20 30

SCALE 1:1250 0 10 20 30 40 50

PAPER SIZE = A1

SCALE 1:50 0 1 2 3 4 5 6 7 8 9 10

SCALE 1:100 0 1 2 3 4 5 6 7 8 9 10

Do not scale from this drawing all dimensions must be checked on site. This drawing is the sole copyright of Insite Planning Ltd.

Insite Planning Ltd
5 Beechwood Avenue
Brighton, East Sussex
BN1 8ED
Tel: 01273 558118

Client:

Job:
32 Burrell Avenue
Lancing

Existing Floor Plans and Elevations

Date: 19.3.12 **Scale:** 1:50, 1:100

Drawing No. 1176/1581