

South Elevation

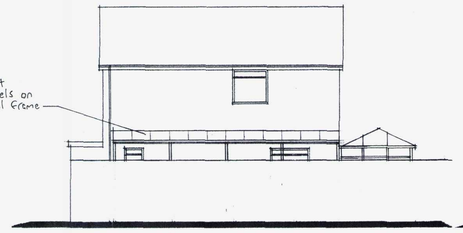

East Elevation



North Elevation

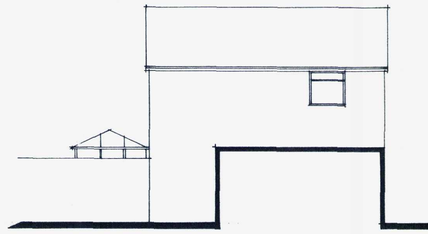

West Elevation

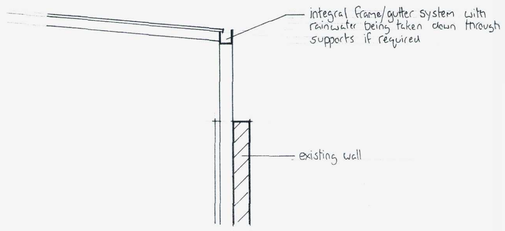

Eaves Detail 1:20

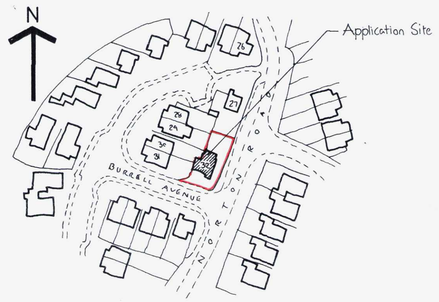

Location Plan 1:1250

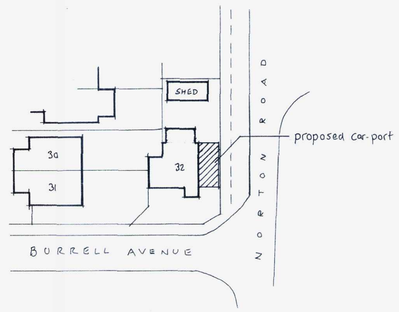

Block Plan 1:500

REVISIONS:
REV 'A' 25.4.12
Car port size amended.
REV 'B' 14.5.12
Eaves Detail shown.

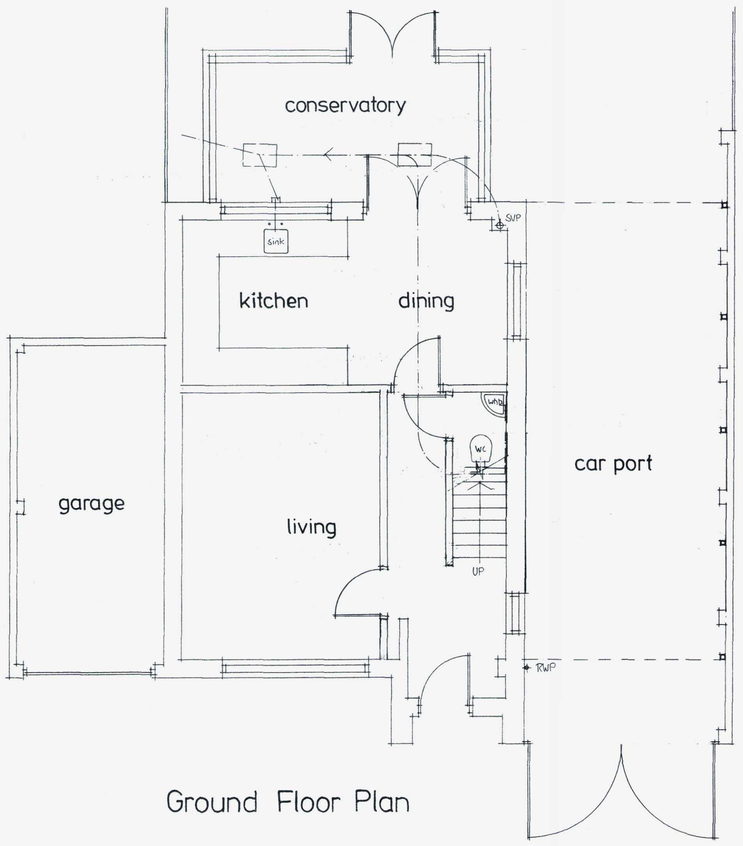

Ground Floor Plan

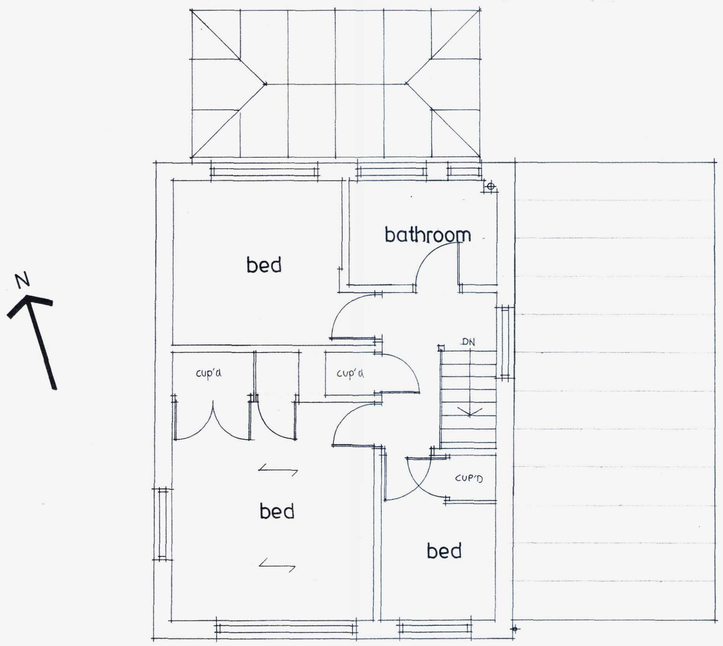

First Floor Plan

SCALE 1:500 0 10 20 30
SCALE 1:1250 0 10 20 30 40 50
PAPER SIZE = A1
SCALE 1:50 0 1 2 3 4 5 6 7 8 9 10
SCALE 1:100 0 1 2 3 4 5 6 7 8 9 10
SCALE 1:20 0 200mm 600mm 1.0m

PLANNING SERVICES
0579/12
23 MAY 2012

all dimensions must be checked on site. This drawing is the sole copyright of Insite Planning Ltd.

Insite Planning Ltd
5 Beechwood Avenue
Brighton, East Sussex
BN1 8ED
Tel: 01273 558118

Client:

Job:
32 Burrell Avenue
Lancing
Proposed Car Port

Date: 21.3.12 **Scale:** 1:50, 1:100 1:20

Drawing No. 1176/1582 B