Existing North Elevation

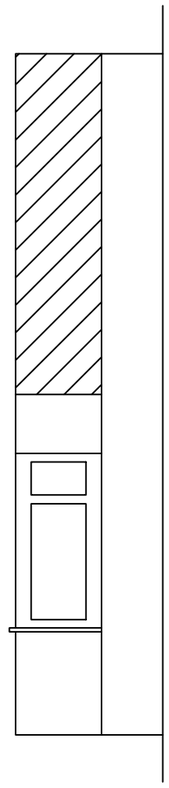

Proposed North Elevation

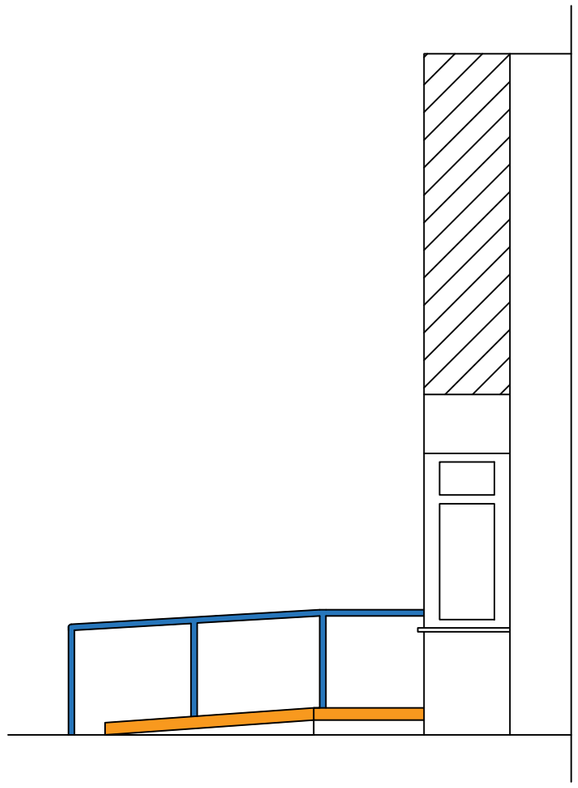

0 50 100

Mrs Gillian Lowe
25 Manor Road
Lancing
BN15 0PH

Access Adaptation

Scale: 1:50
Date: April 2019
Drawn: Zeki Kurekci

025/MAN

/03

ADUR & WORTHING HOME IMPROVEMENT ASSISTANCE
ADUR & WORTHING COUNCILS
PORTLAND HOUSE
RICHMOND ROAD
WORTHING
BN11 1HS