UNIT 3 HIGH CROSS FARM
HENFIELD ROAD, ALBOURNE
WEST SUSSEX, BN6 9JH
+44 (0) 1273 857 246

INFO@QEDPROPERTY.COM
WWW.QEDPROPERTY.COM

DRAWING REGISTER AND ISSUE SHEET

CLIENT	PROJECT NUMBER	SHEET NUMBER
INTERNAL	**P-2019-08**	**01**
	DATE OF ISSUE	
PROJECT	DAY	21
52 HAMILTON ROAD, LANCING - PLANNING	MONTH	03
	YEAR	2019

DRAWING NO.	TITLE	SIZE	SCALE	REVISION
P-2019-08-01	LOCATION PLAN	A3	1:1250	~
P-2019-08-02	EXISTING SITE PLAN	A3	1:200	~
P-2019-08-03	PROPOSED SITE PLAN	A3	1:200	~
P-2019-08-03	GROUND FLOOR PLAN	A3	1:100	~
P-2019-08-05	ROOF PLAN	A3	1:100	~
P-2019-08-06	SOUTH-EAST ELEVATION	A3	1:100	~
P-2019-08-07	NORTH-WEST ELEVATION	A3	1:100	~
P-2019-08-08	NORTH-EAST ELEVATION	A3	1:100	~
P-2019-08-09	SOUTH-WEST ELEVATION	A3	1:100	~
P-2019-08-10	MASSING VISUALS	A3	N/A	~



LEGEND

APPLICATION SITE BOUNDARY

PROJECT DETAILS

PROJECT NAME
52 HAMILTON ROAD

JOB NUMBER
P-2019-08

CLIENT
INTERNAL

DRAWING TITLE
LOCATION PLAN

DRAWING NUMBER
P-2019-08-01

DATE
MARCH 2019

DRAWN BY
MU

SCALE
1:1250 @ A3

REVISION
~

STATUS
PLANNING

CONTACT

UNIT 3 HIGH CROSS FARM
HENFIELD ROAD, ALBOURNE
WEST SUSSEX, BN6 9JH
+44 (0) 1273 857 246

INFO@QEDPROPERTY.COM
WWW.QEDPROPERTY.COM

QED



LEGEND

APPLICATION SITE BOUNDARY

PROJECT DETAILS

PROJECT NAME
52 HAMILTON ROAD

JOB NUMBER
P-2019-08

CLIENT
INTERNAL

DRAWING TITLE
EXISTING SITE PLAN

DRAWING NUMBER
P-2019-08-02

DATE
MARCH 2019

DRAWN BY
MU

SCALE
1:200 @ A3

REVISION
~

STATUS
PLANNING

CONTACT

UNIT 3 HIGH CROSS FARM
HENFIELD ROAD, ALBOURNE
WEST SUSSEX, BN6 9JH
+44 (0) 1273 857 246

INFO@QEDPROPERTY.COM
WWW.QEDPROPERTY.COM

QED



LEGEND

APPLICATION SITE BOUNDARY

PROJECT DETAILS

PROJECT NAME
52 HAMILTON ROAD

JOB NUMBER
P-2019-08

CLIENT
INTERNAL

DRAWING TITLE
PROPOSED SITE PLAN

DRAWING NUMBER
P-2019-08-03

DATE
MARCH 2019

DRAWN BY
MU

SCALE
1:200 @ A3

REVISION
~

STATUS
PLANNING

CONTACT

UNIT 3 HIGH CROSS FARM
HENFIELD ROAD, ALBOURNE
WEST SUSSEX, BN6 9JH
+44 (0) 1273 857 246

INFO@QEDPROPERTY.COM
WWW.QEDPROPERTY.COM

QED

0m 1m 2m 3m 4m 5m 6m 7m 8m 9m 10m

N

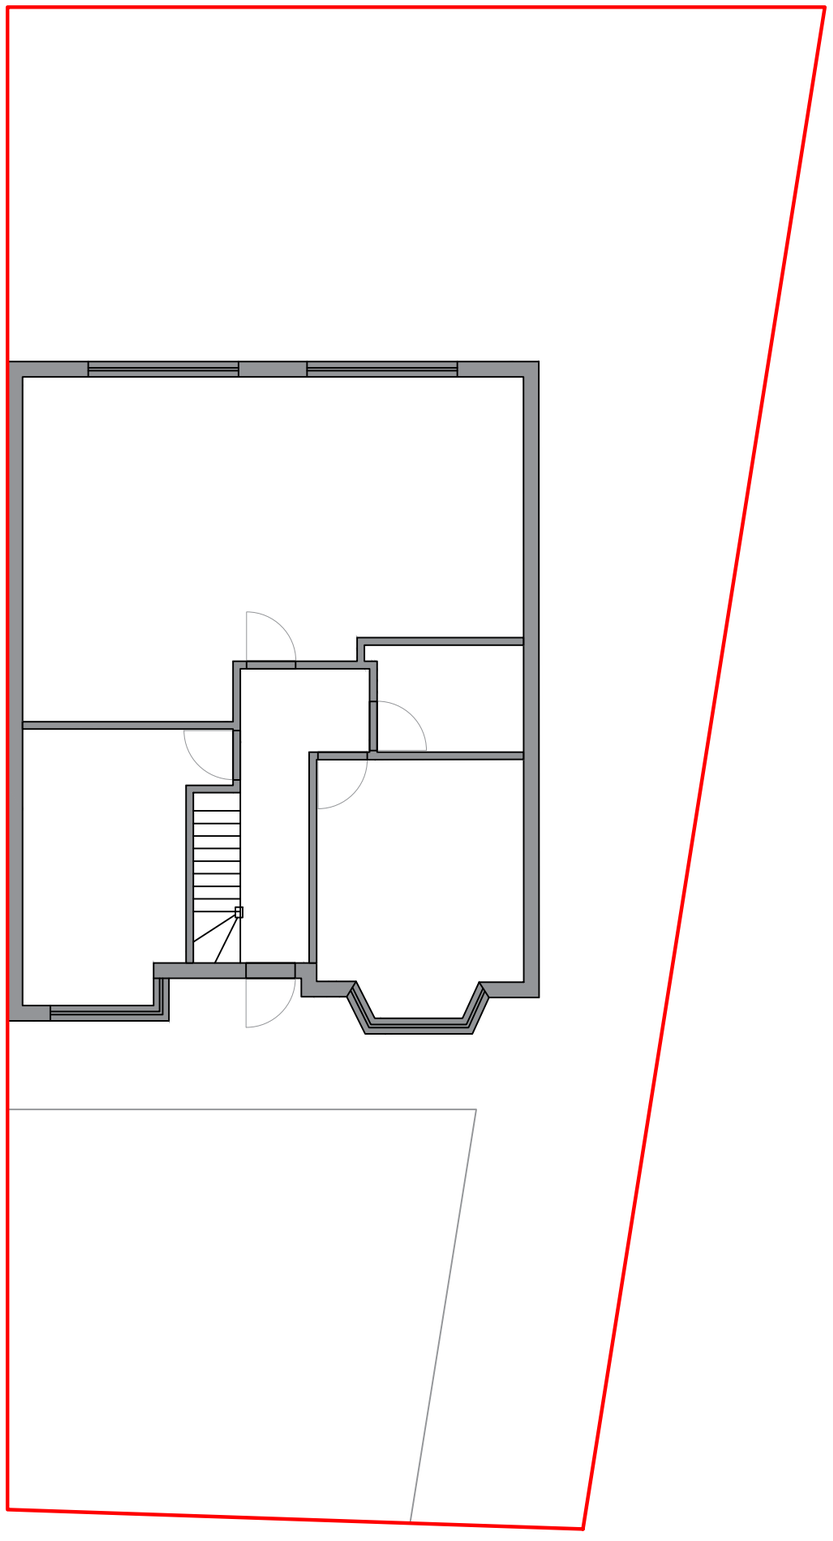

EXISTING GROUND FLOOR PLAN

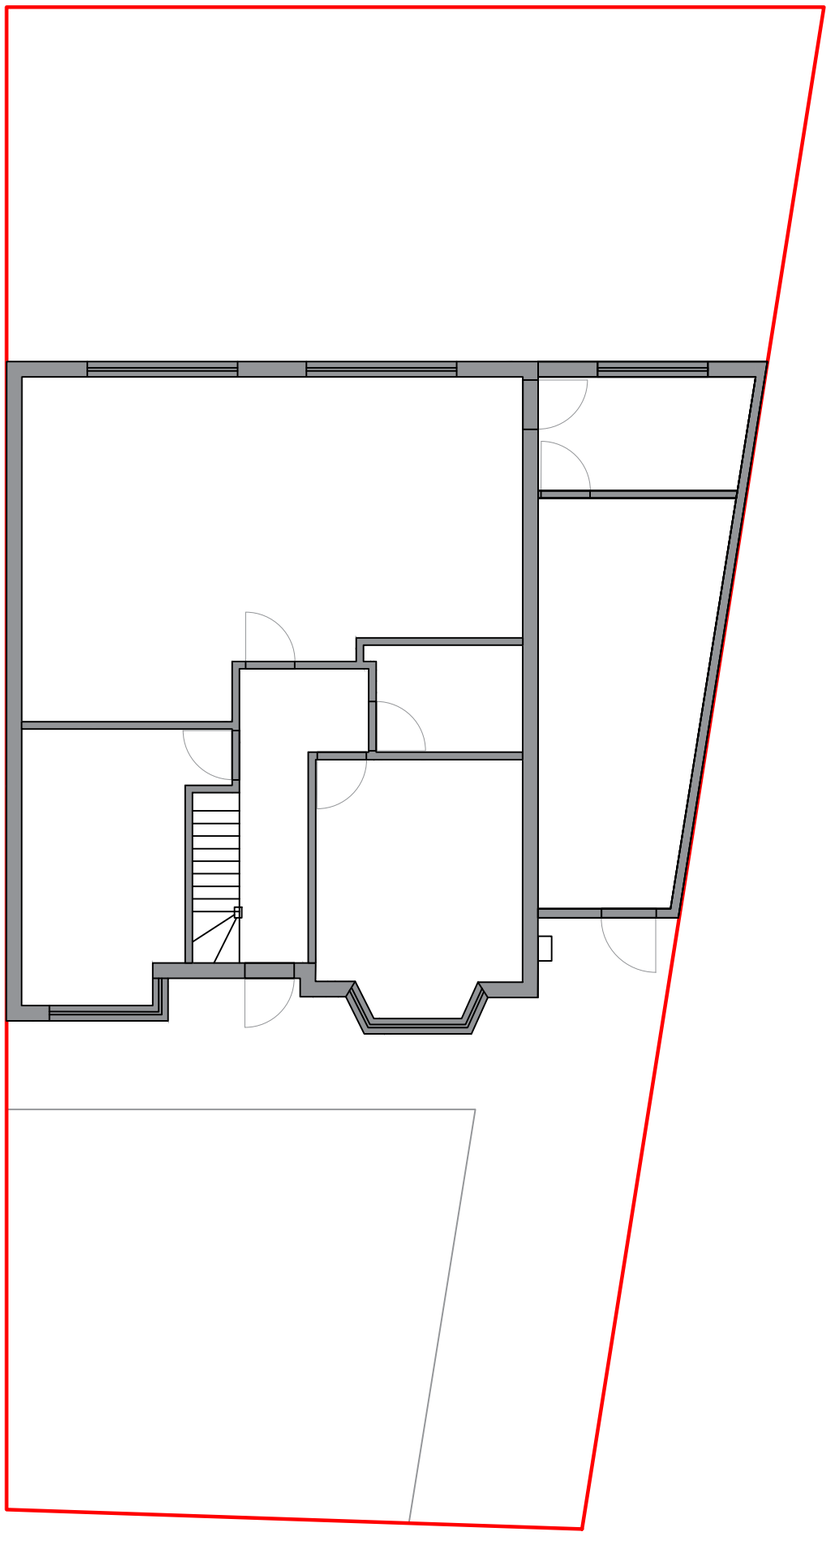

PROPOSED GROUND FLOOR PLAN

LEGEND

APPLICATION SITE BOUNDARY

PROPOSED AREA SCHEDULE

AREA 1 APPROX. 6.3 SQM GIA
AREA 2 APPROX. 18 SQM GIA

TOTAL AREA APPROX. 27 SQM GEA

PROJECT DETAILS

PROJECT NAME
52 HAMILTON ROAD

JOB NUMBER
P-2019-08

CLIENT
INTERNAL

DRAWING TITLE
GROUND FLOOR PLAN

DRAWING NUMBER
P-2019-08-04

DATE
MARCH 2019

DRAWN BY
MU

SCALE
1:100 @ A3

REVISION
~

STATUS
PLANNING

CONTACT

UNIT 3 HIGH CROSS FARM
HENFIELD ROAD, ALBOURNE
WEST SUSSEX, BN6 9JH
+44 (0) 1273 857 246

INFO@QEDPROPERTY.COM
WWW.QEDPROPERTY.COM

QED

0m 1m 2m 3m 4m 5m 6m 7m 8m 9m 10m

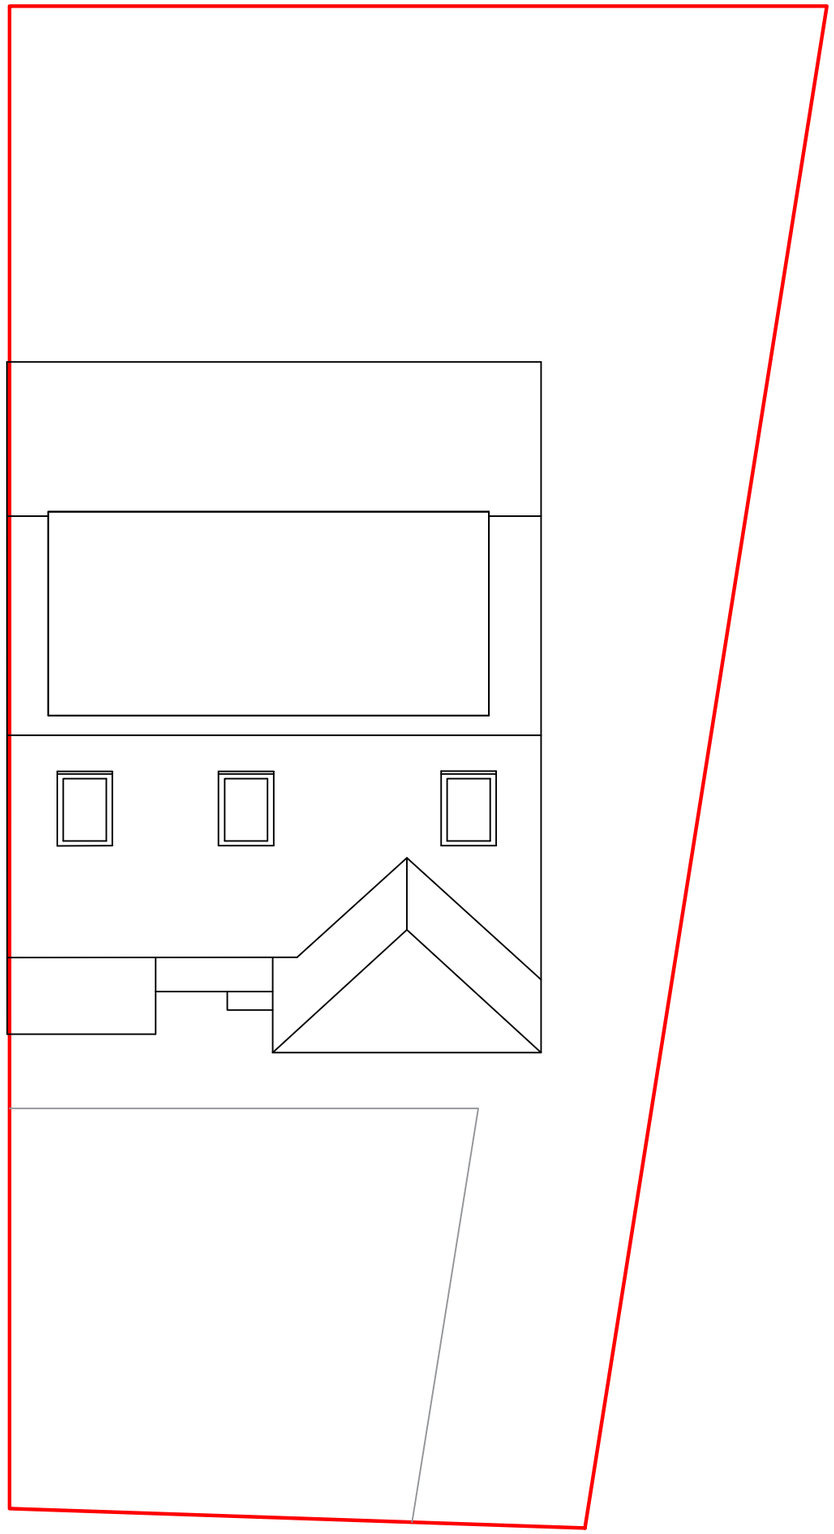

EXISTING ROOF PLAN

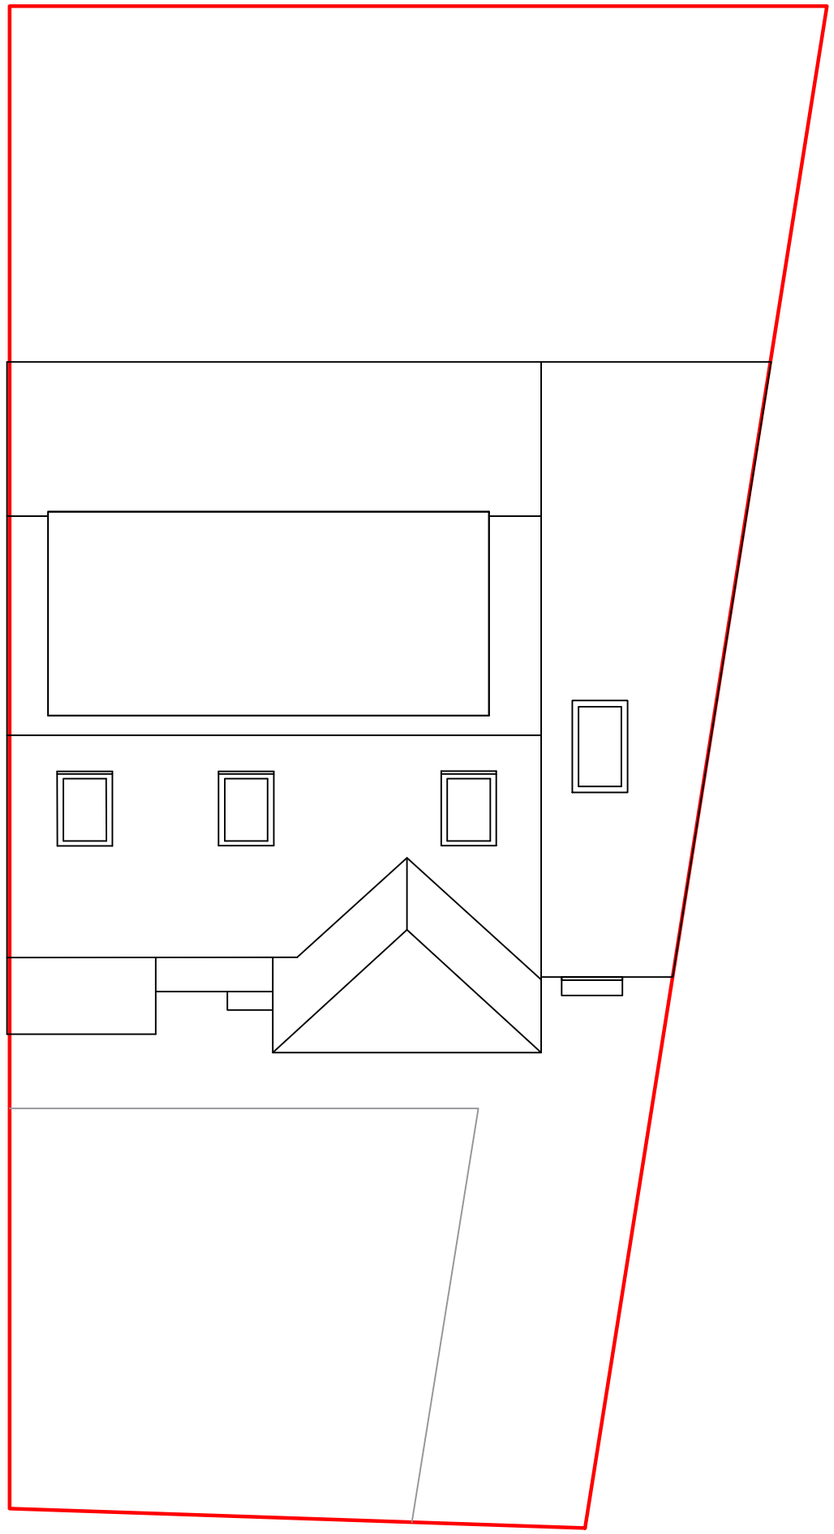

PROPOSED ROOF PLAN

LEGEND

APPLICATION SITE BOUNDARY

PROJECT DETAILS

PROJECT NAME
52 HAMILTON ROAD

JOB NUMBER
P-2019-08

CLIENT
INTERNAL

DRAWING TITLE
ROOF PLAN

DRAWING NUMBER
P-2019-08-05

DATE
MARCH 2019

DRAWN BY
MU

SCALE
1:100 @ A3

REVISION
~

STATUS
PLANNING

CONTACT

UNIT 3 HIGH CROSS FARM
HENFIELD ROAD, ALBOURNE
WEST SUSSEX, BN6 9JH
+44 (0) 1273 857 246

INFO@QEDPROPERTY.COM
WWW.QEDPROPERTY.COM

QED

0m 1m 2m 3m 4m 5m 6m 7m 8m 9m 10m



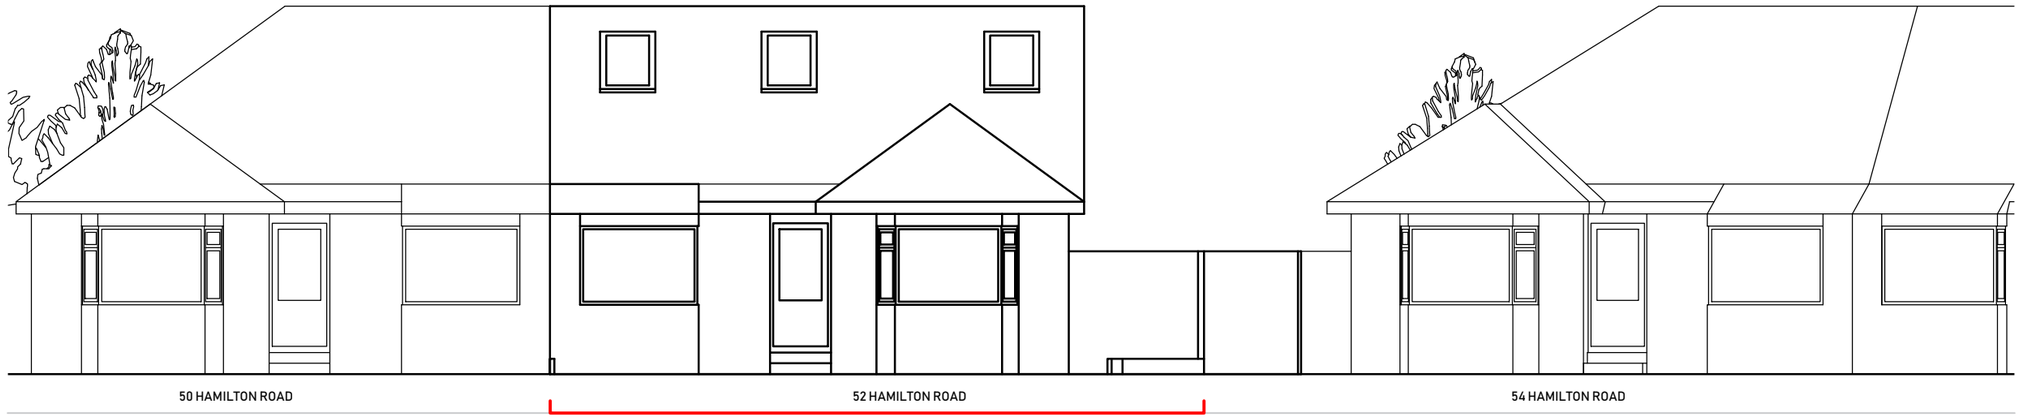

EXISTING SOUTH-EAST ELEVATION



PROPOSED SOUTH-EAST ELEVATION

LEGEND

- **APPLICATION SITE BOUNDARY**
- **SECTION / ELEVATION VIEW**

PROJECT DETAILS

PROJECT NAME
52 HAMILTON ROAD

JOB NUMBER
P-2019-08

CLIENT
INTERNAL

DRAWING TITLE
SOUTH-EAST ELEVATION

DRAWING NUMBER
P-2019-08-06

DATE
MARCH 2019

DRAWN BY
MU

SCALE
1:100 @ A3

REVISION
~

STATUS
PLANNING

CONTACT

UNIT 3 HIGH CROSS FARM
HENFIELD ROAD, ALBOURNE
WEST SUSSEX, BN6 9JH
+44 (0) 1273 857 246

INFO@QEDPROPERTY.COM
WWW.QEDPROPERTY.COM

QED

0m 1m 2m 3m 4m 5m 6m 7m 8m 9m 10m

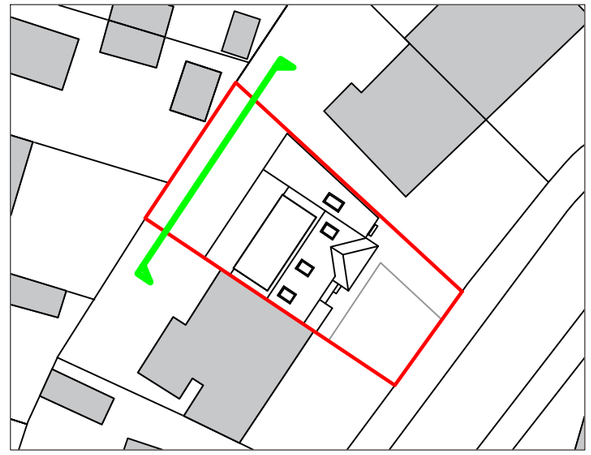

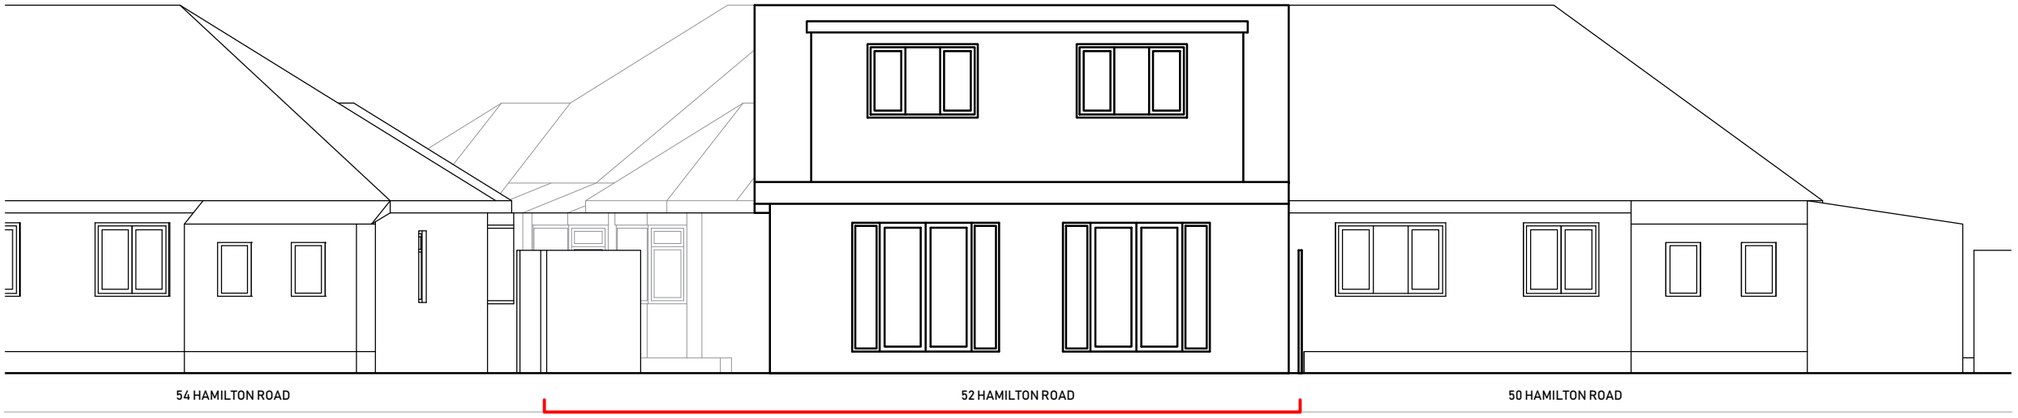

EXISTING NORTH-WEST ELEVATION

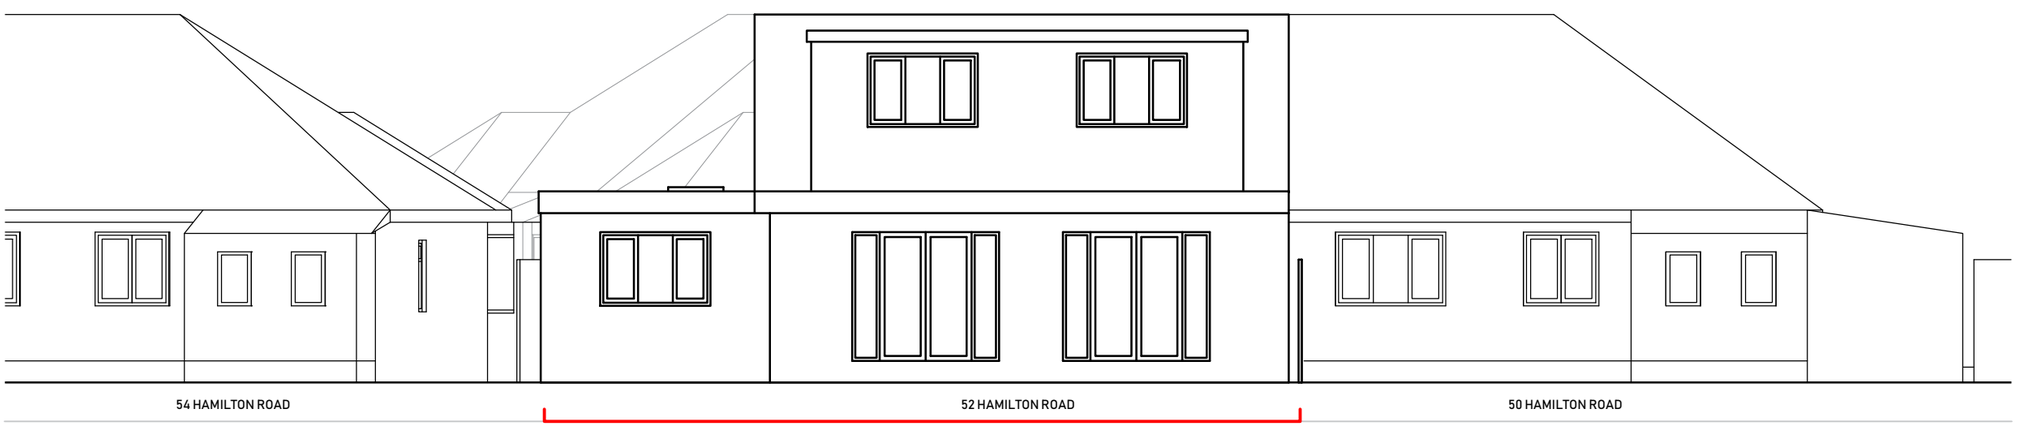

PROPOSED NORTH-WEST ELEVATION

LEGEND

- **APPLICATION SITE BOUNDARY**
- **SECTION / ELEVATION VIEW**

PROJECT DETAILS

PROJECT NAME
52 HAMILTON ROAD

JOB NUMBER
P-2019-08

CLIENT
INTERNAL

DRAWING TITLE
NORTH-WEST ELEVATION

DRAWING NUMBER
P-2019-08-07

DATE
MARCH 2019

DRAWN BY
MU

SCALE
1:100 @ A3

REVISION
~

STATUS
PLANNING

CONTACT

UNIT 3 HIGH CROSS FARM
HENFIELD ROAD, ALBOURNE
WEST SUSSEX, BN6 9JH
+44 (0) 1273 857 246

INFO@QEDPROPERTY.COM
WWW.QEDPROPERTY.COM

QED

0m 1m 2m 3m 4m 5m 6m 7m 8m 9m 10m

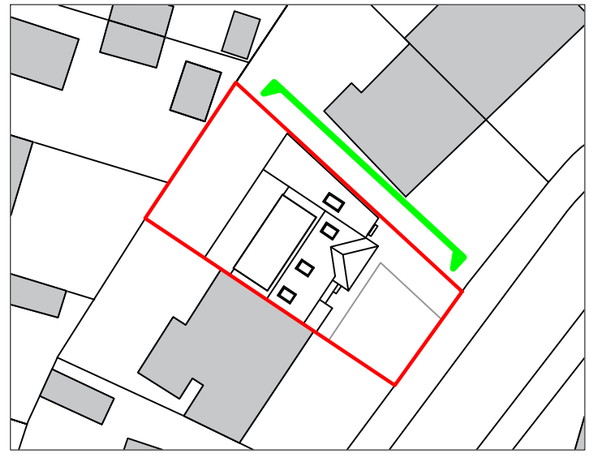

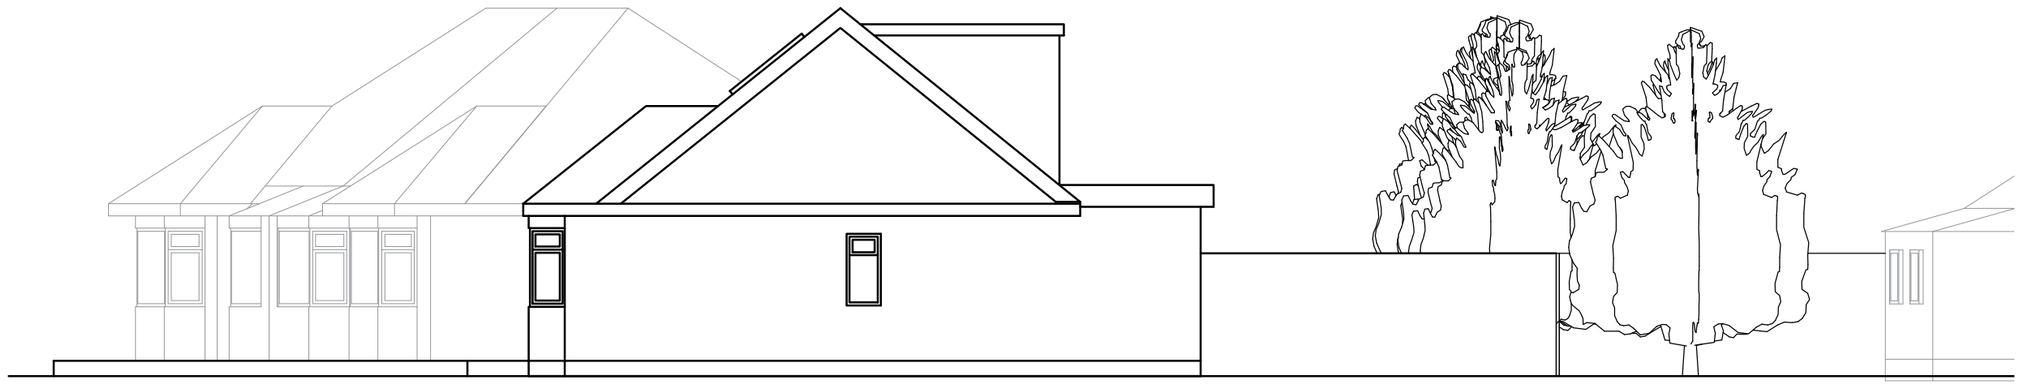

EXISTING NORTH-EAST ELEVATION

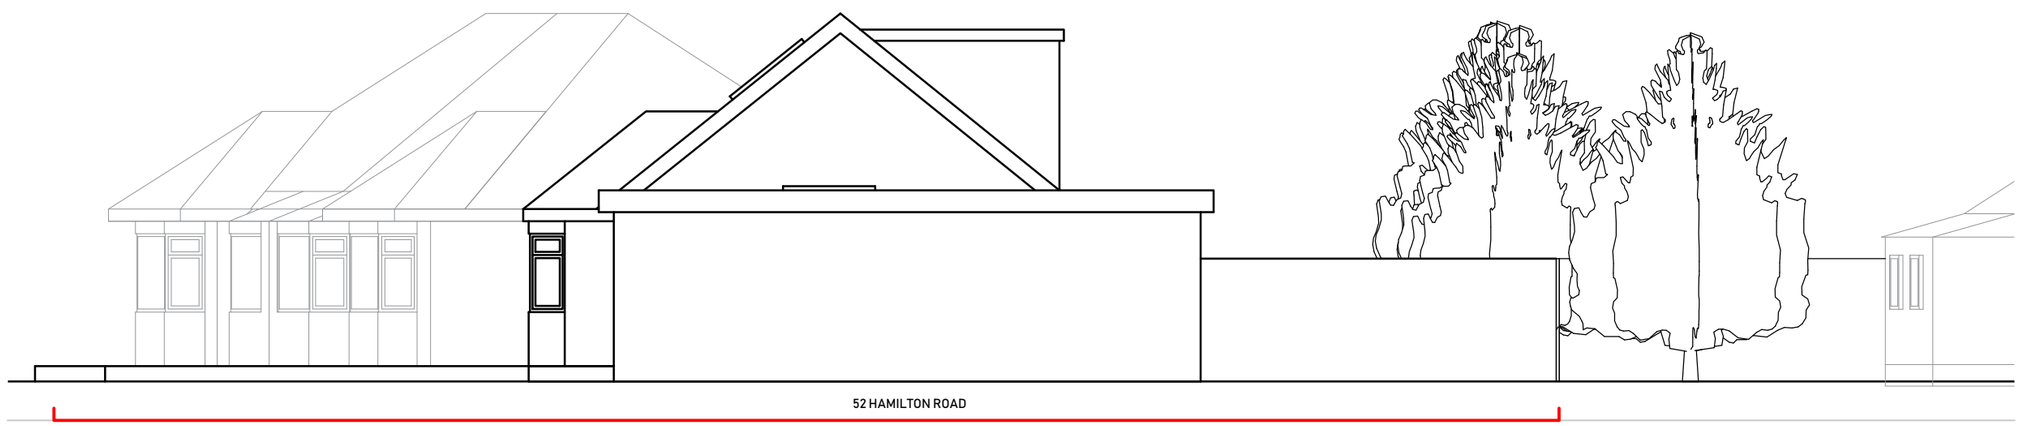

PROPOSED NORTH-EAST ELEVATION

LEGEND

- **APPLICATION SITE BOUNDARY**
- **SECTION / ELEVATION VIEW**

PROJECT DETAILS

PROJECT NAME
52 HAMILTON ROAD

JOB NUMBER
P-2019-08

CLIENT
INTERNAL

DRAWING TITLE
NORTH-EAST ELEVATION

DRAWING NUMBER
P-2019-08-08

DATE
MARCH 2019

DRAWN BY
MU

SCALE
1:100 @ A3

REVISION
~

STATUS
PLANNING

CONTACT

UNIT 3 HIGH CROSS FARM
HENFIELD ROAD, ALBOURNE
WEST SUSSEX, BN6 9JH
+44 (0) 1273 857 246

INFO@QEDPROPERTY.COM
WWW.QEDPROPERTY.COM

QED

0m 1m 2m 3m 4m 5m 6m 7m 8m 9m 10m

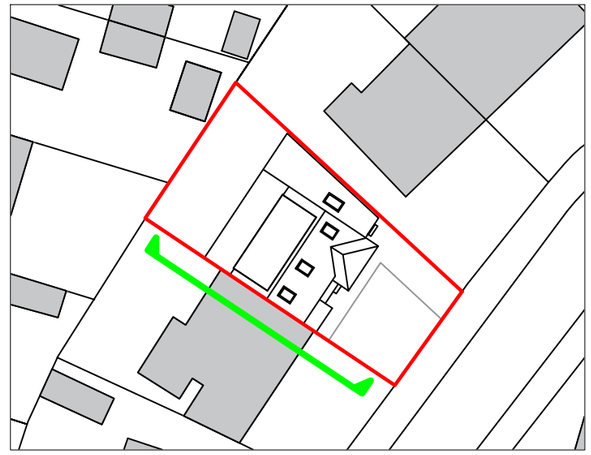

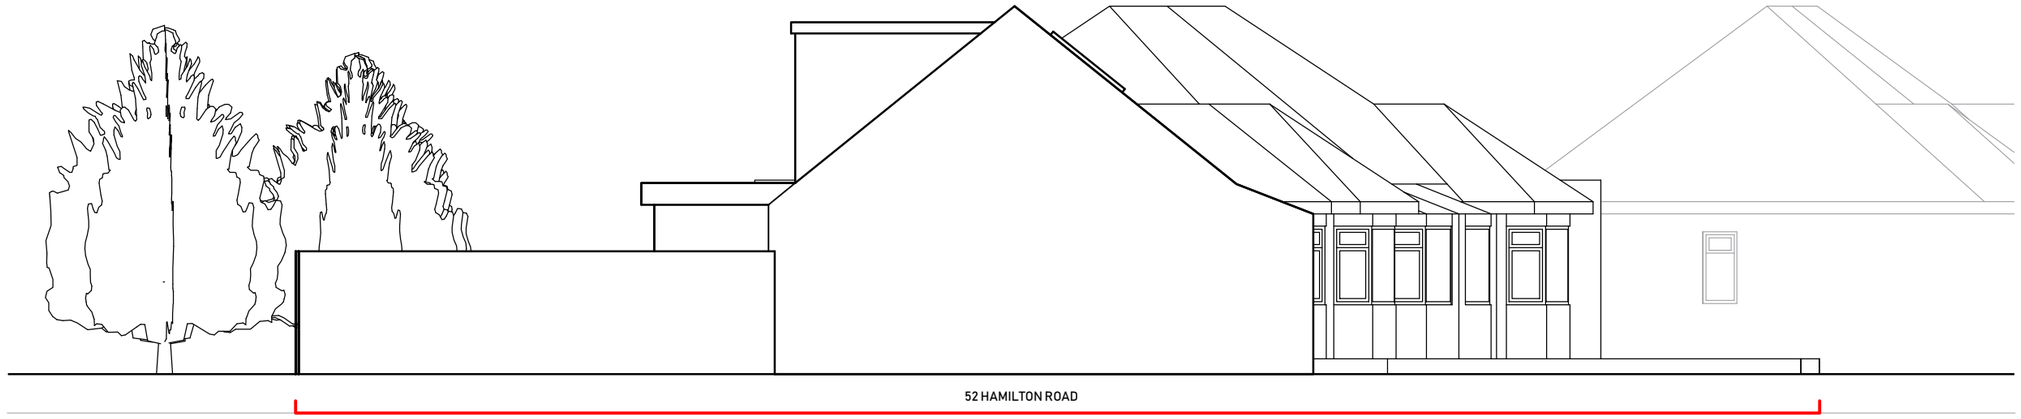

EXISTING SOUTH-WEST ELEVATION

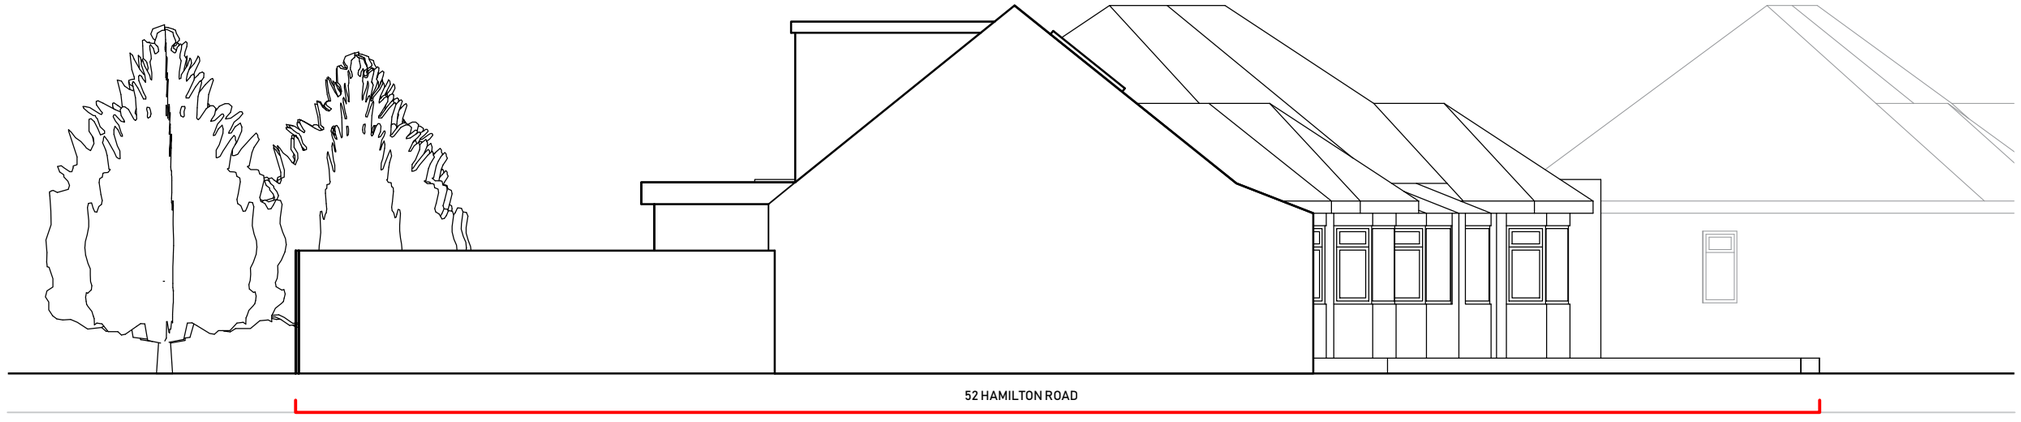

PROPOSED SOUTH-WEST ELEVATION

LEGEND

- **APPLICATION SITE BOUNDARY**
- **SECTION / ELEVATION VIEW**

PROJECT DETAILS

PROJECT NAME
52 HAMILTON ROAD

JOB NUMBER
P-2019-08

CLIENT
INTERNAL

DRAWING TITLE
SOUTH-WEST ELEVATION

DRAWING NUMBER
P-2019-08-09

DATE
MARCH 2019

DRAWN BY
MU

SCALE
1:100 @ A3

REVISION
~

STATUS
PLANNING

CONTACT

UNIT 3 HIGH CROSS FARM
HENFIELD ROAD, ALBOURNE
WEST SUSSEX, BN6 9JH
+44 (0) 1273 857 246

INFO@QEDPROPERTY.COM
WWW.QEDPROPERTY.COM



1 HIGH ANGLE VIEW LOOKING EAST

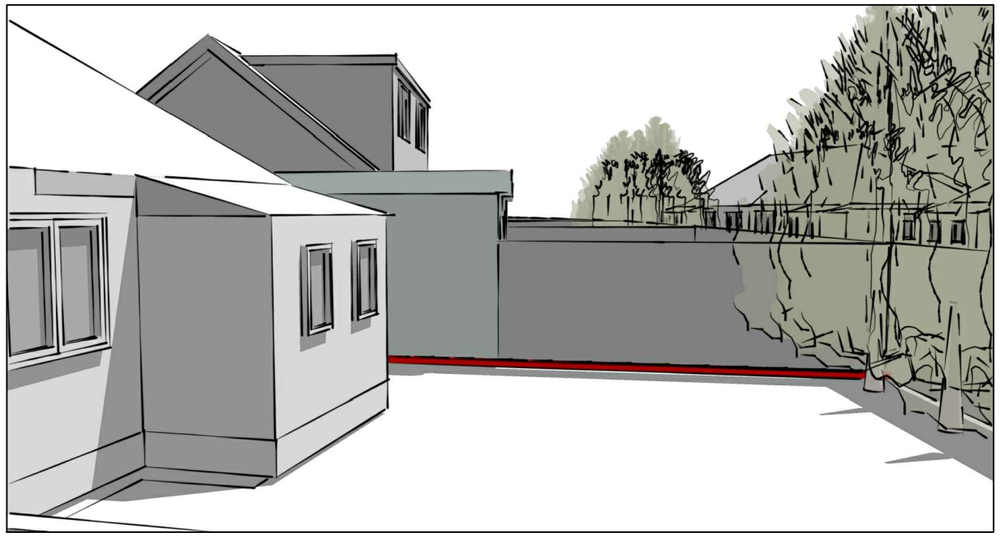

2 VIEW FROM 54 HAMILTON ROAD BACK GARDEN



3 HIGH ANGLE VIEW LOOKING WEST

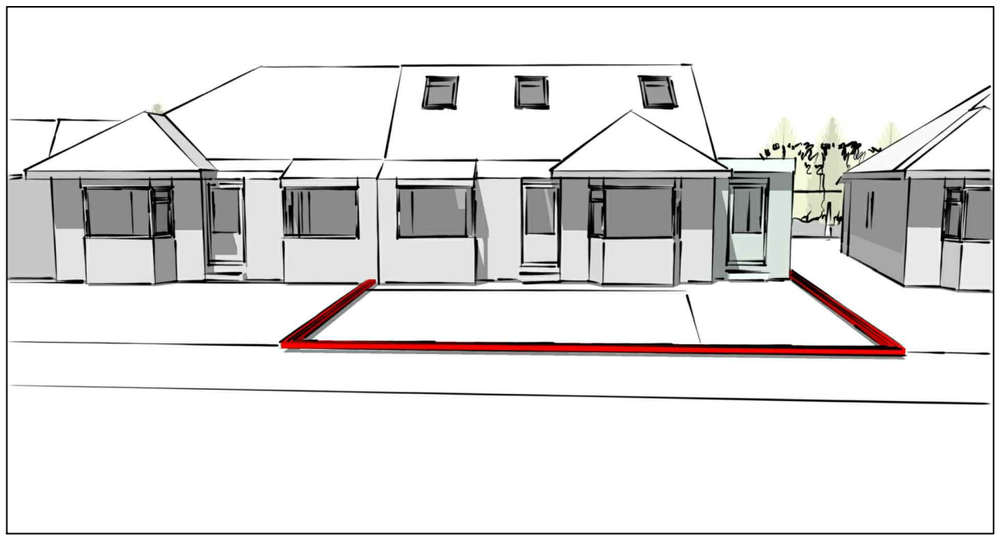

4 STREET VIEW

LEGEND

APPLICATION SITE BOUNDARY

PROJECT DETAILS

PROJECT NAME
52 HAMILTON ROAD

JOB NUMBER
P-2019-08

CLIENT
INTERNAL

DRAWING TITLE
PROPOSED MASSING VISUALS

DRAWING NUMBER
P-2019-08-10

DATE
MARCH 2019

DRAWN BY
MU

SCALE
N/A

REVISION
~

STATUS
PLANNING

CONTACT

UNIT 3 HIGH CROSS FARM
HENFIELD ROAD, ALBOURNE
WEST SUSSEX, BN6 9JH
+44 (0) 1273 857 246

INFO@QEDPROPERTY.COM
WWW.QEDPROPERTY.COM