Scale Bar (1:50)
0m 5m

Scale Bar (1:100)
0m 5m 10m

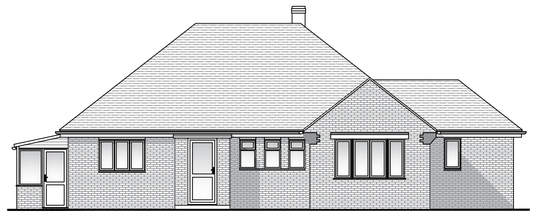

Existing Front Elevation (Scale 1:100)

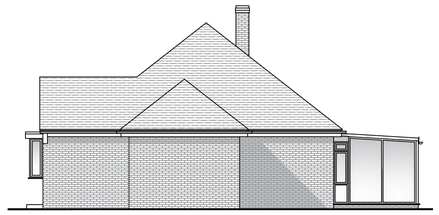

Existing Side Elevation (Scale 1:100)

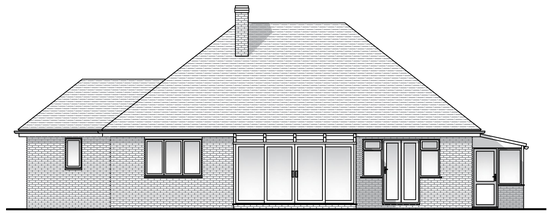

Existing Rear Elevation (Scale 1:100)

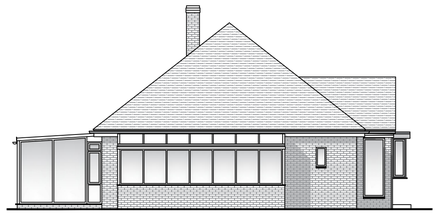

Existing Side Elevation (Scale 1:100)

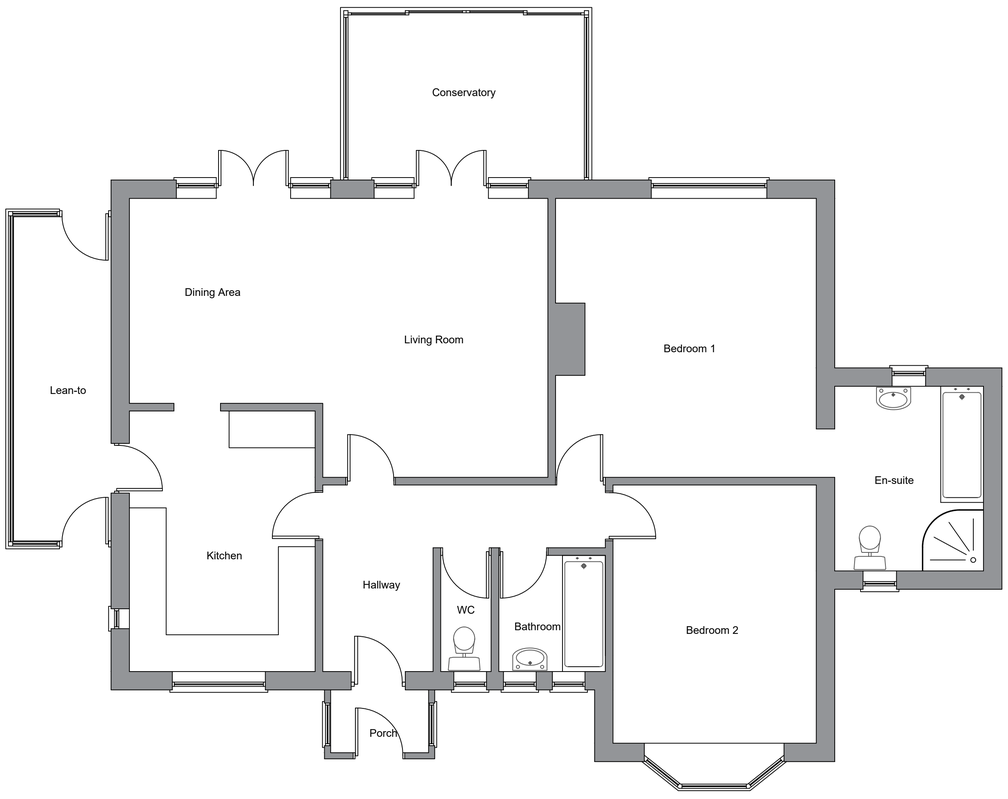

Existing Ground Floor Layout (Scale 1:50)

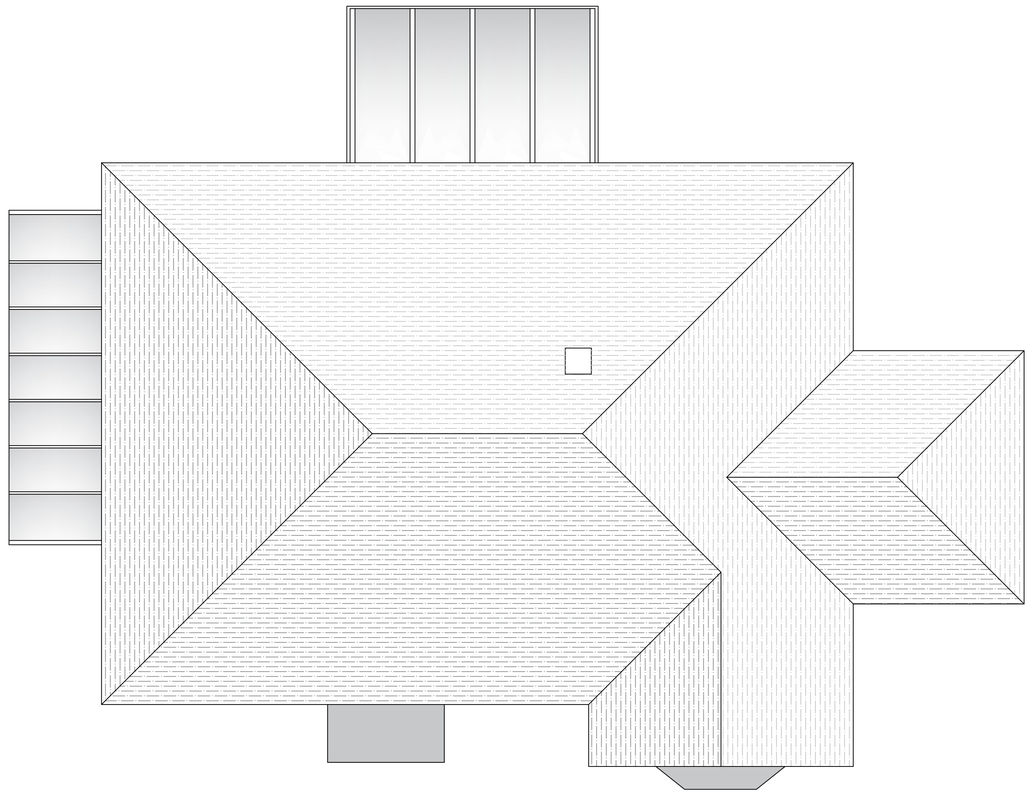

Existing Roof Plan (Scale 1:50)

revisions

DOWNSVIEW
ASSOCIATES
Chartered Surveyors

Little Acorns, Hampers Lane, Storrington,
West Sussex, RH20 3HZ
Tel: 01903 746367 Mob: 7525 844665
Email: mail@downsview.surveyors.co.uk

RICS

address
39 Midhurst Drive
Goring by Sea
Worthing
BN12 5BD

project
Proposed single storey rear extension and proposed porch

title
Existing layouts and elevations

scale:	date:	revision:
As noted @ A1	Oct 2024	

drawing number
2024.436.01