Scale Bar (1:50)
0m 5m

Scale Bar (1:100)
0m 5m 10m

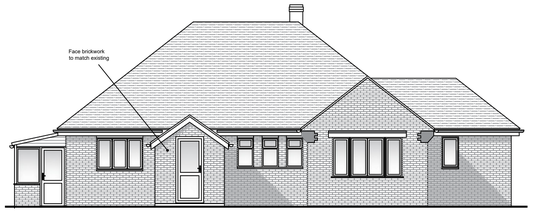

Proposed Front Elevation (Scale 1:100)

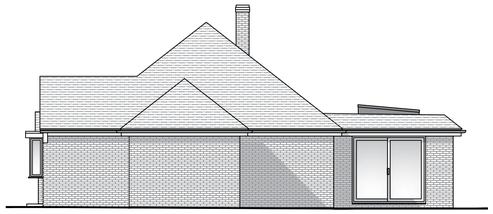

Proposed Side Elevation (Scale 1:100)

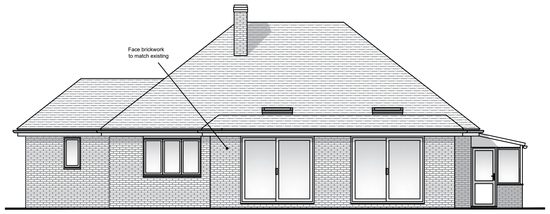

Proposed Rear Elevation (Scale 1:100)

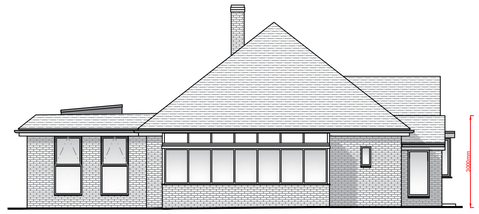

Proposed Side Elevation (Scale 1:100)

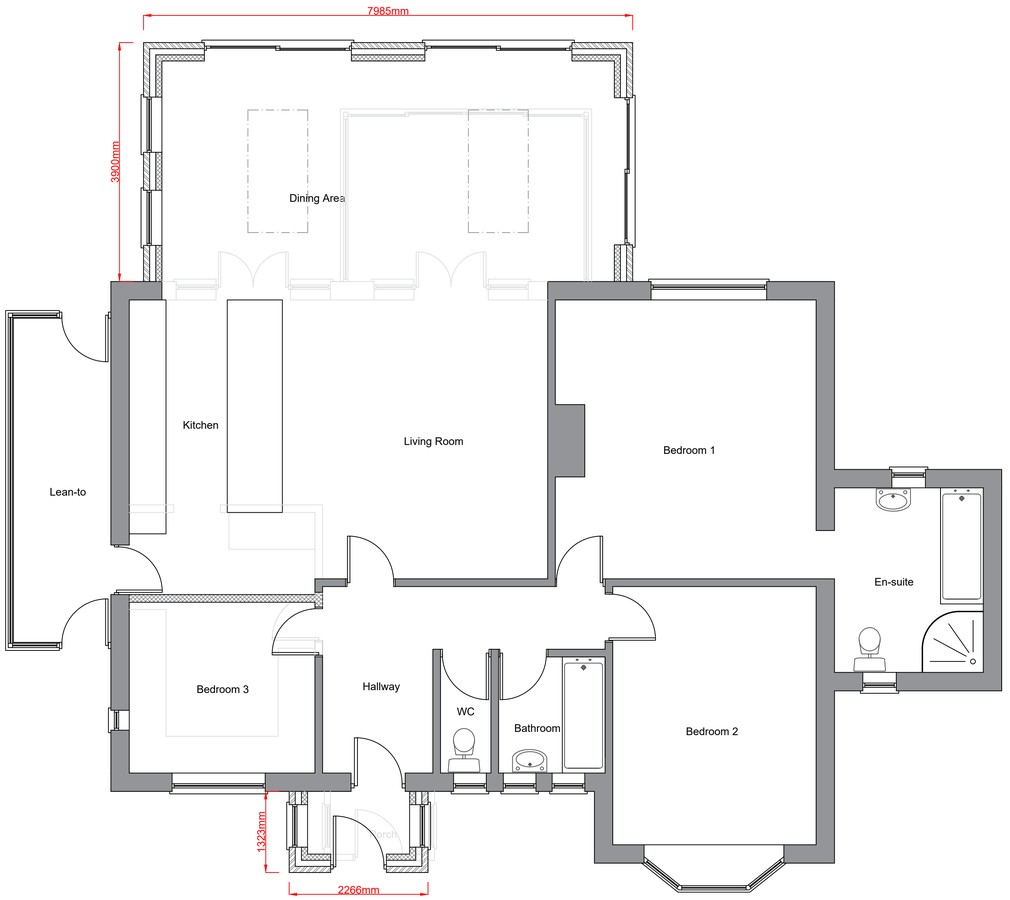

Proposed Ground Floor Layout (Scale 1:50)

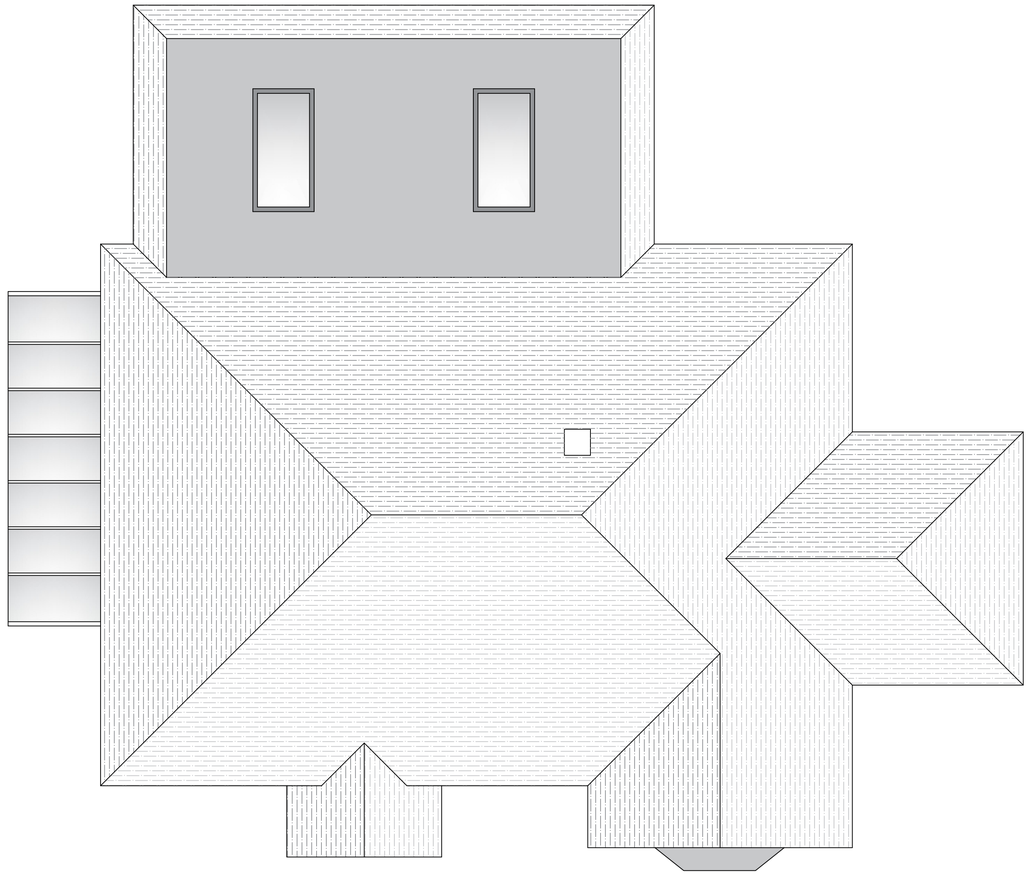

Proposed Roof Plan (Scale 1:50)

revisions

DOWNSVIEW
ASSOCIATES
Chartered Surveyors

Little Acorns, Hampers Lane, Storrington,
West Sussex, RH20 3HZ
Tel: 01903 740367 Mob: 7525 944565
Email: rod@downsview-surveyors.co.uk

RICS

address
39 Mothurst Drive
Goring by Sea
Worthing
BN12 5BD

project
Proposed single storey rear extension and proposed porch

title
Proposed layouts and elevations

scale: As noted @ A1
date: Oct 2024
revision:

drawing number
2024.436.02