Do not scale from this drawing.

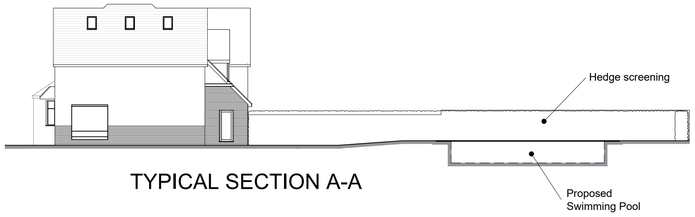

TYPICAL SECTION A-A

0 2 4 6 8 10 12 14 16 18 20m

LINEAR SCALE 1:200

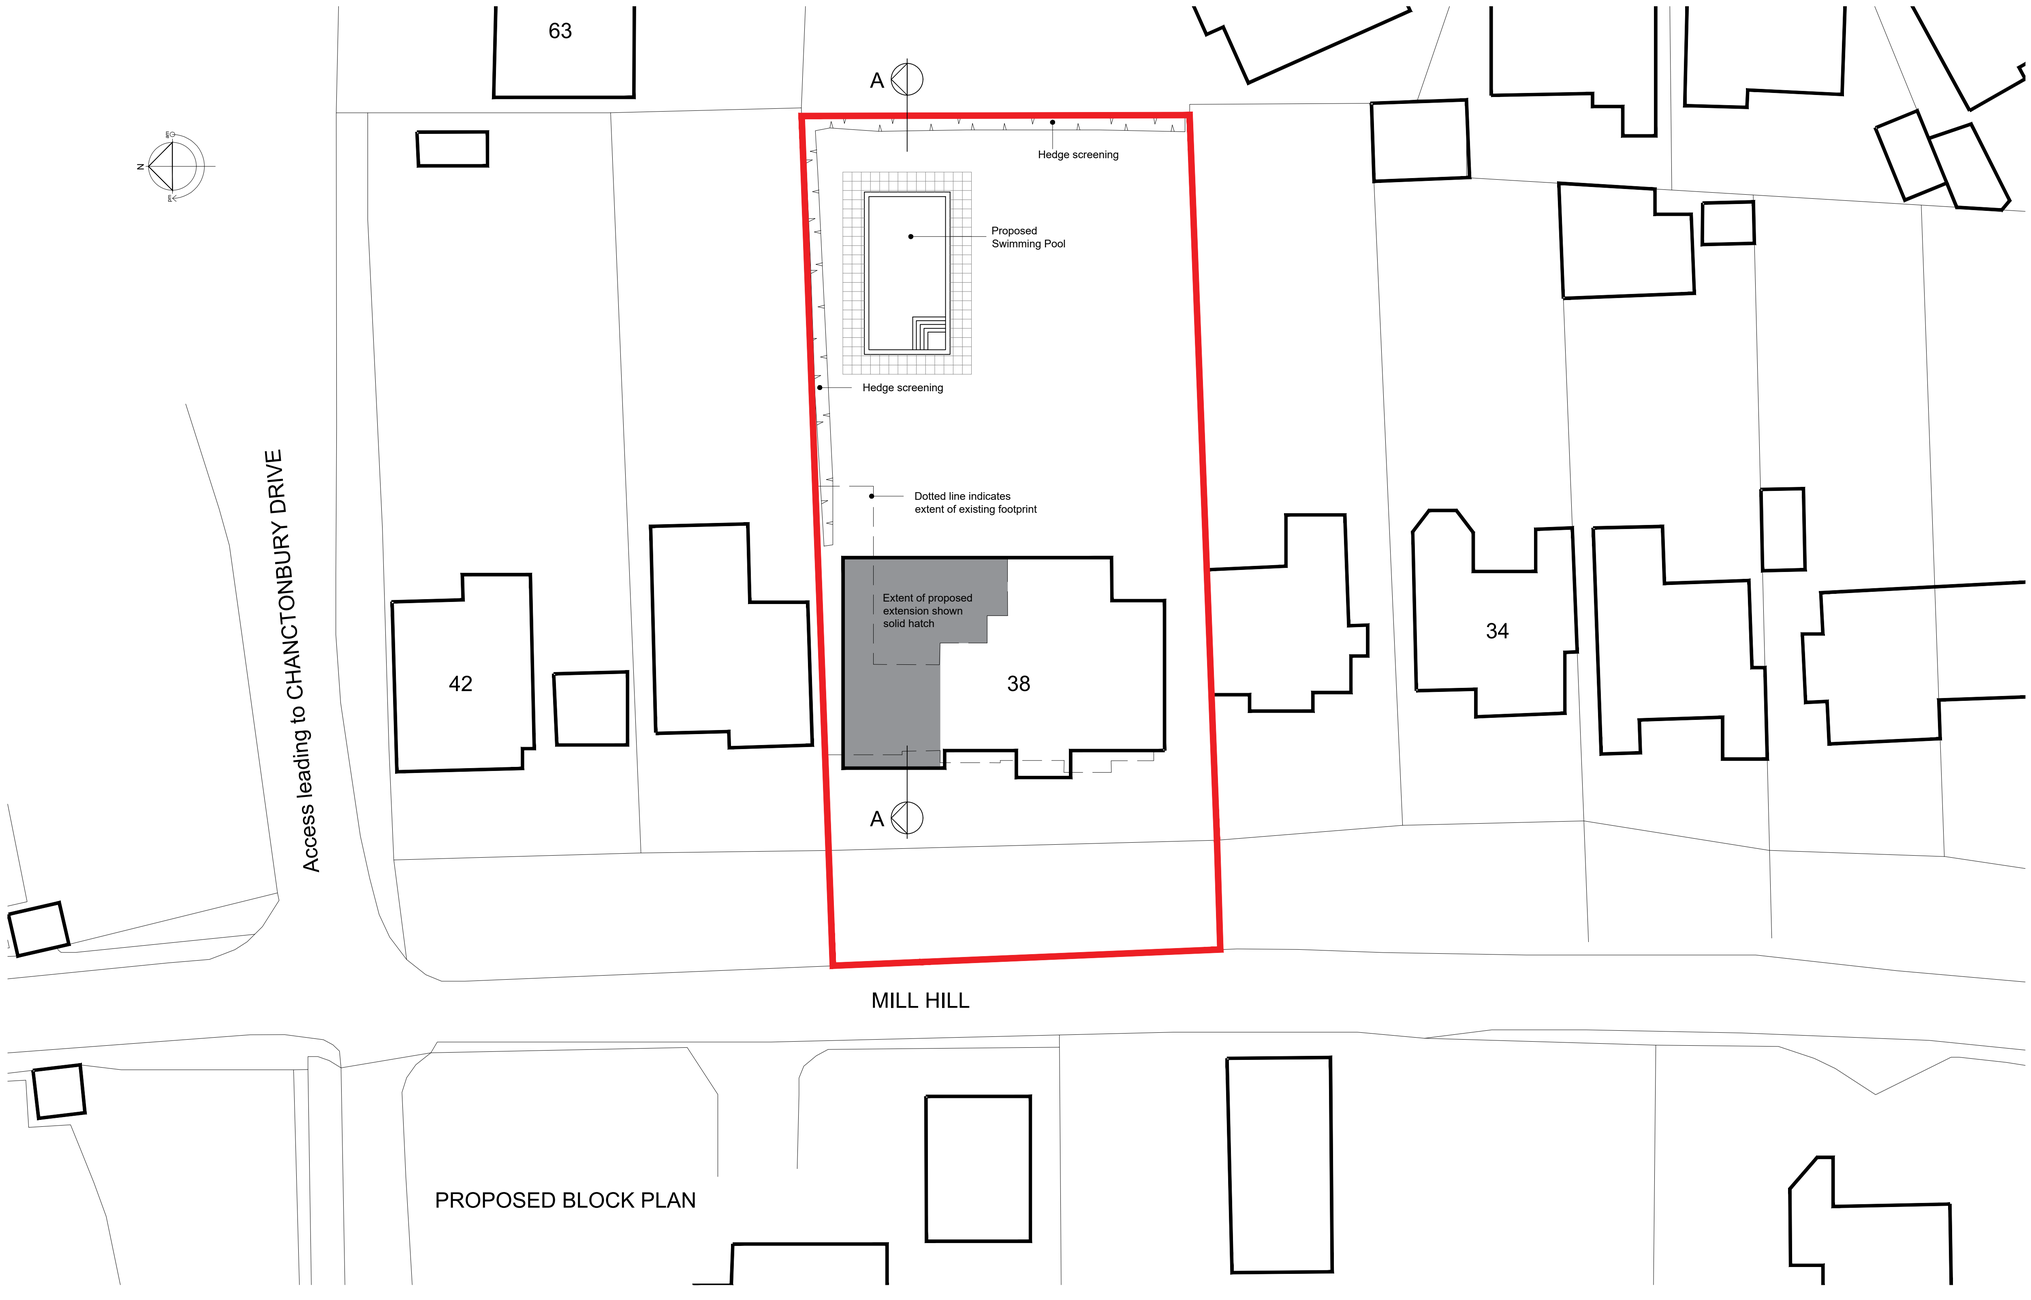

PROPOSED BLOCK PLAN

B)	Site Section added.	22.08.22
A)	Minor Amendments.	13.06.22
REVISION	DESCRIPTION	DATE

CLIENT

Complete Build Solutions

JOB

38 Mill Hill.
Shoreham by Sea

TITLE

Proposed Block Plan

Complete Build Solutions
BUILDING CONTRACTORS

1st Floor, The Roller Mill
Mill Lane, Uckfield,
East Sussex, TN22 5AA

Tel: 01273 455 070
Email: info@completebuildsolutions.com
Website: www.completebuildsolutions.com

SCALE	D	C	DATE
1:200	JAB	JF	April 2022

JOB NO.	DRAWING No.	REVISION
22 / 830 / 04		B