BLOCK PLAN. SCALE 1:500

N

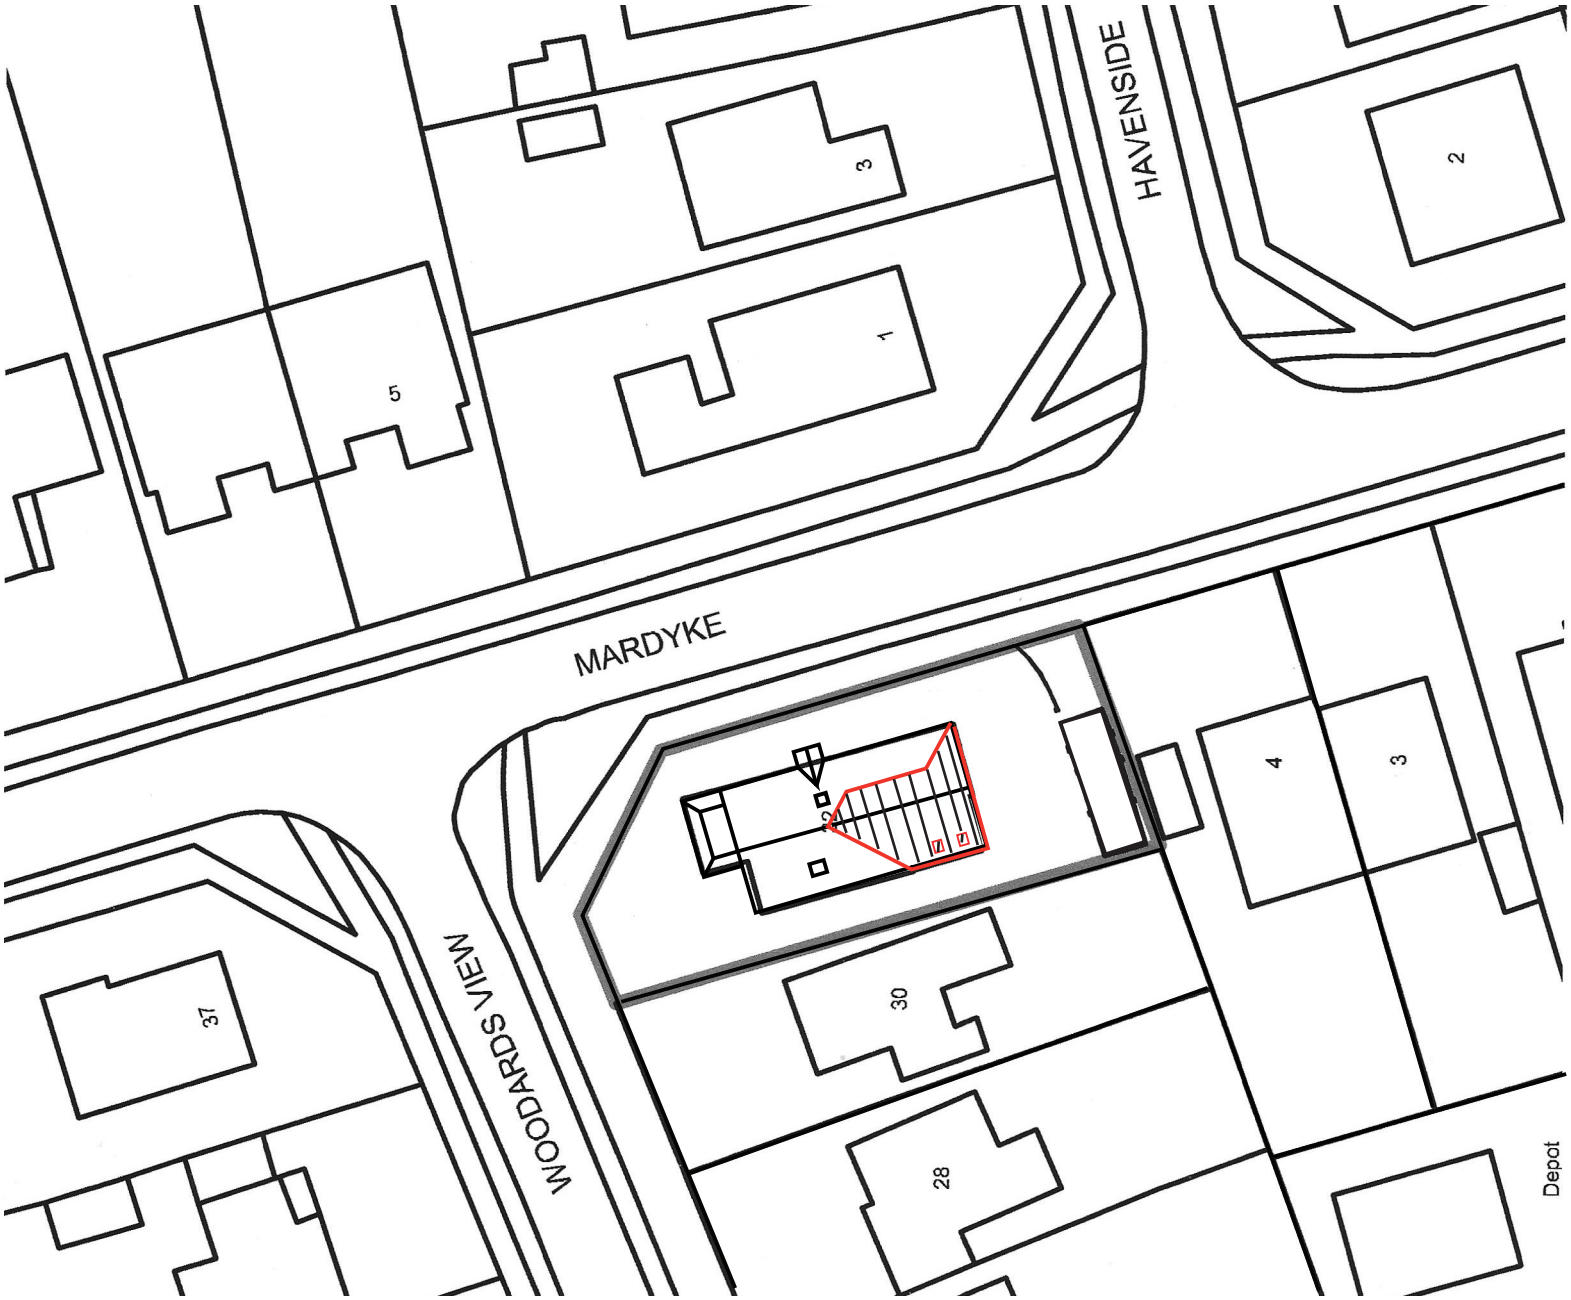

© copyright

ED63
ELEMENTAL DESIGN

elementaldesign63@gmail.com
07799 402 870
07754 093 904

32 Woodards View, Shoreham-by-Sea				Drawing Title: Roof Extension		1:500 Scale Bar: 5m 10m 15m 20m
BLOCK PLAN	SCALE	1:500	A4	Drawing No.-32WV.BP	Rev:	Drawn by - A.Ramus / Date: 16-07-2019